NOTE: SIGN TO BE SINGLE SIDED
NOTE: SIGN TO BE PARALLEL TO STREET

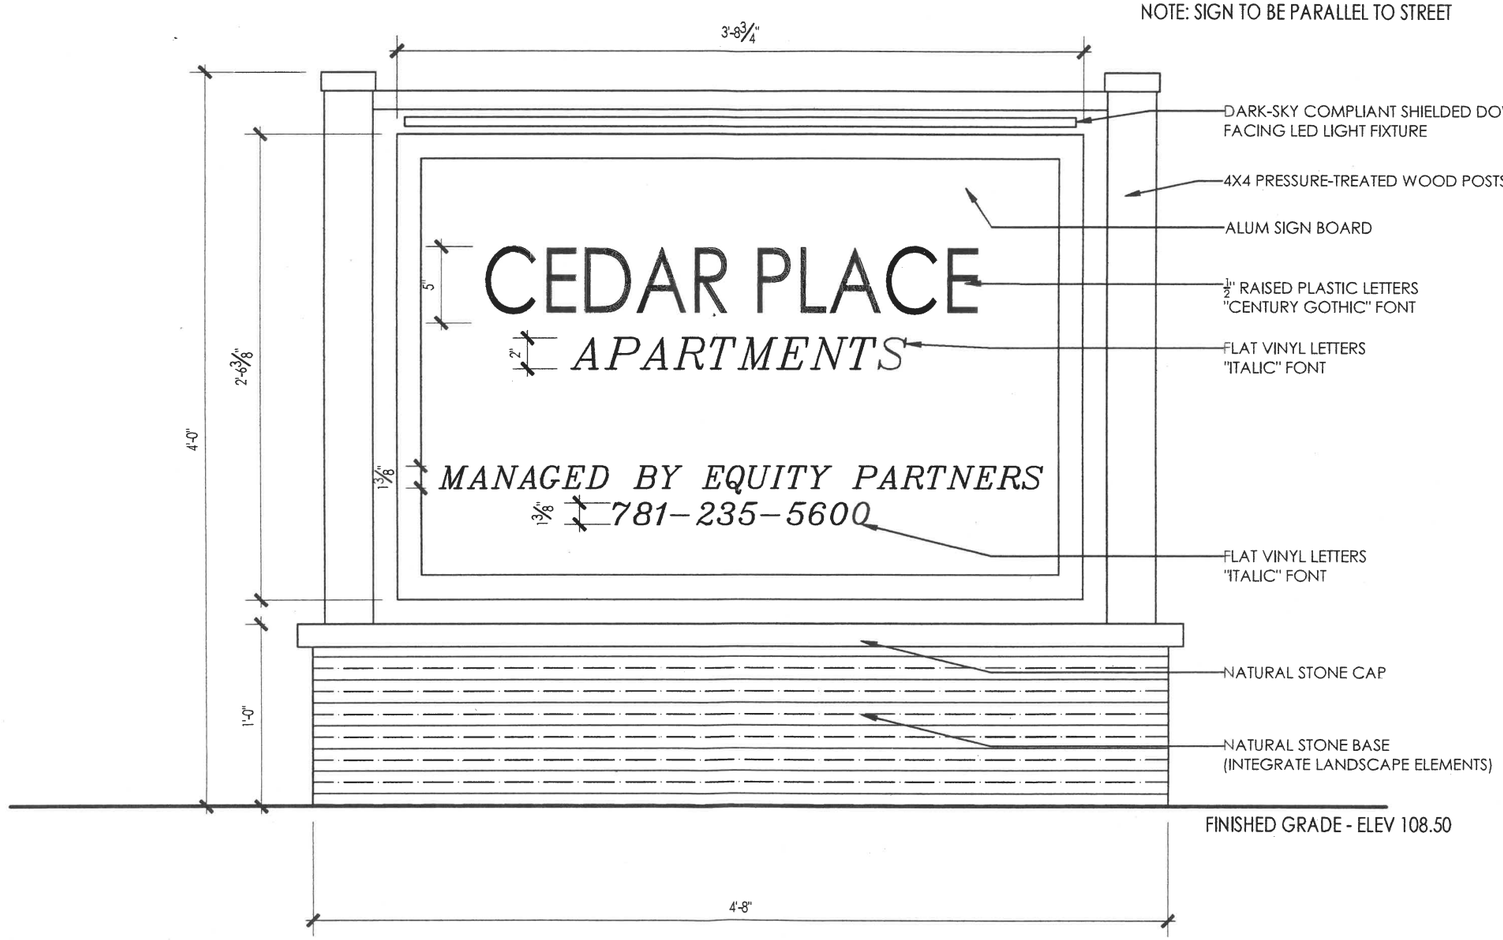

11/18/2019 9:30 AM

ARCHITECT:
DIXON SALO ARCHITECTS INCORPORATED
FIRST FLOOR
300 MAIN STREET
WORCESTER, MASSACHUSETTS 01608
(T) 508.755.0333 (C) 774.239.8385
ADMIN@DIXONSALOARCHITECTS.COM

ARCHITECT'S STAMP:

PROJECT NOTES:

DATE:	11.18.2019
SCALE:	1-1/2" = 1'-0"
PROJECT:	2018.71
DRAWN:	JGH
CHECKED:	WOS

PROJECT TITLE:
RESIDENTIAL STRUCTURE
3 BURKE LANE
WELLESLEY, MA 02481

SHEET TITLE:
SIGN ELEVATION

SHEET NUMBER:
SK-1.1