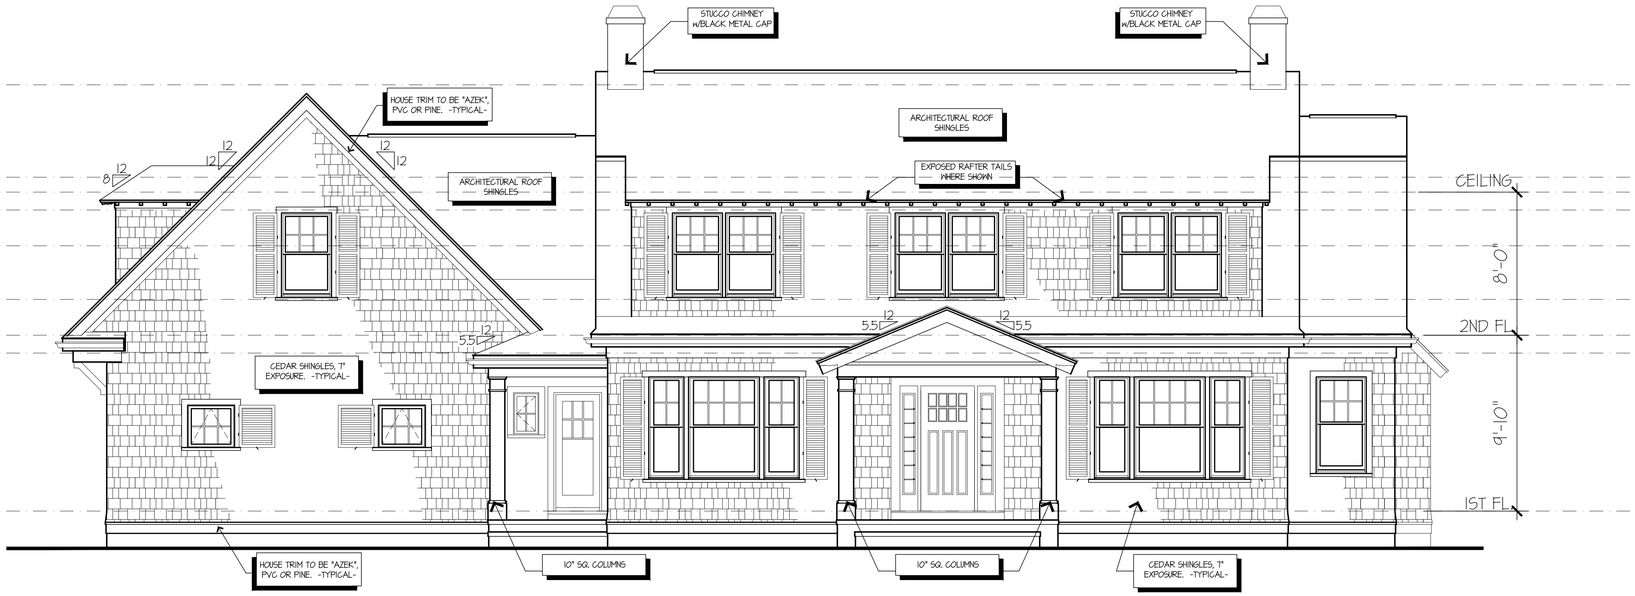

(A) FRONT ELEVATION

1/4" = 1'

(D) REAR ELEVATION

1/4" = 1'

DATE: JANUARY 2, 2018

DRAWN BY: DEY
contact@hpadesign.com

CHECKED BY: HPA

PATH:
20170265 NEEDHAM MILLER
20170265 DRI

SCALE: SEE DRAWING

REVISIONS:

#	DATE	DESC.
A	1/2/18	ISSUED FOR HISTORICAL

HPA Design, Inc.
ARCHITECTS
200 Stonewall Blvd, Suite 5
Wrentham, MA 02093
508.384.8838 (T)
508.384.0483 (F)
contact@hpadesign.com
www.HPAdesign.com

DWD ENGINEERING, INC.
5 MICHAEL ROAD, E. BRIDGEWATER
Tel. (508) 378-9602
Fax. (508) 378-2922

ELEVATIONS

PROPOSED DESIGNS FOR:
NEEDHAM MILLER LLC
40 BEECHWOOD RD. WELLESLEY, MA

These drawings and specifications were prepared for use at the location indicated hereon. Publication and use is expressly limited to the identified location. Re-use or reproduction by any method, in whole or in part, is prohibited without the written permission of HPA Design.©2017

SHEET:
A2.1

JOB NO. 20170265

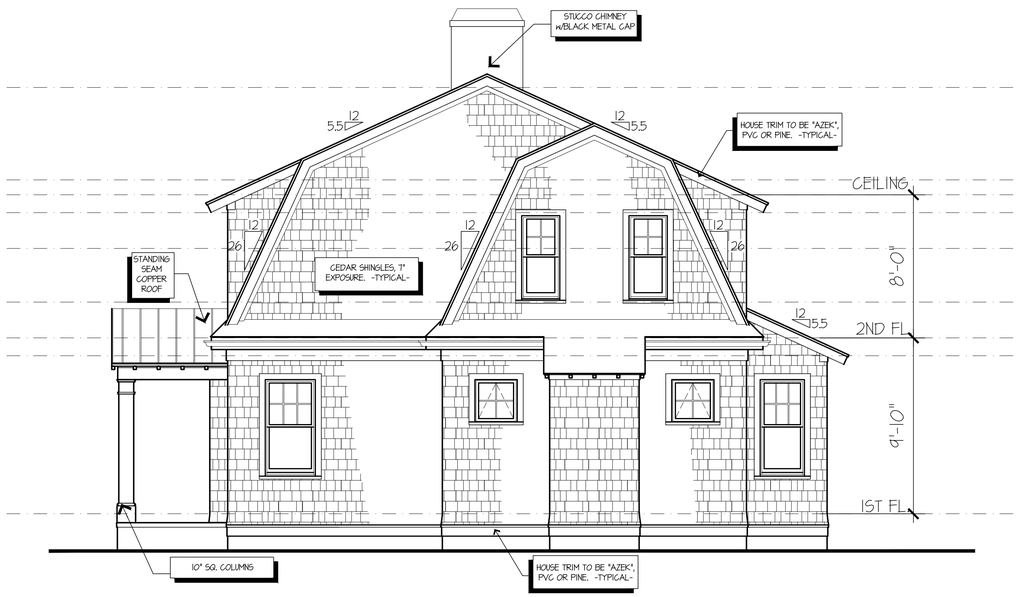

A RIGHT SIDE ELEVATION

1/4" = 1'

B LEFT SIDE ELEVATION

1/4" = 1'

DATE: JANUARY 2, 2018

DRAWN BY: DEY
contact@hpadesign.com

CHECKED BY: HPA

PATH:
20170265 NEEDHAM MILLER
20170265 DRI

SCALE: SEE DRAWING

REVISIONS:

#	DATE	DESC.
A	1/2/18	ISSUED FOR HISTORICAL

HPA Design, Inc.
ARCHITECTS
200 Stonewall Blvd, Suite 5
Wrentham, MA 02093
508.384.8838 (T)
508.384.0483 (F)
contact@hpadesign.com
www.HPAdesign.com

DWD ENGINEERING, INC.
5 MICHAEL ROAD, E. BRIDGEWATER
Tel. (508) 378-9602
Fax. (508) 378-2922

ELEVATIONS

PROPOSED DESIGNS FOR:
NEEDHAM MILLER LLC
40 BEECHWOOD RD. WELLESLEY, MA

These drawings and specifications were prepared for use at the location indicated hereon. Publication and use is expressly limited to the identified location. Re-use or reproduction by any method, in whole or in part, is prohibited without the written permission of HPA Design.©2017

SHEET:
A2.2

JOB NO. 20170265

#40 BEECHWOOD
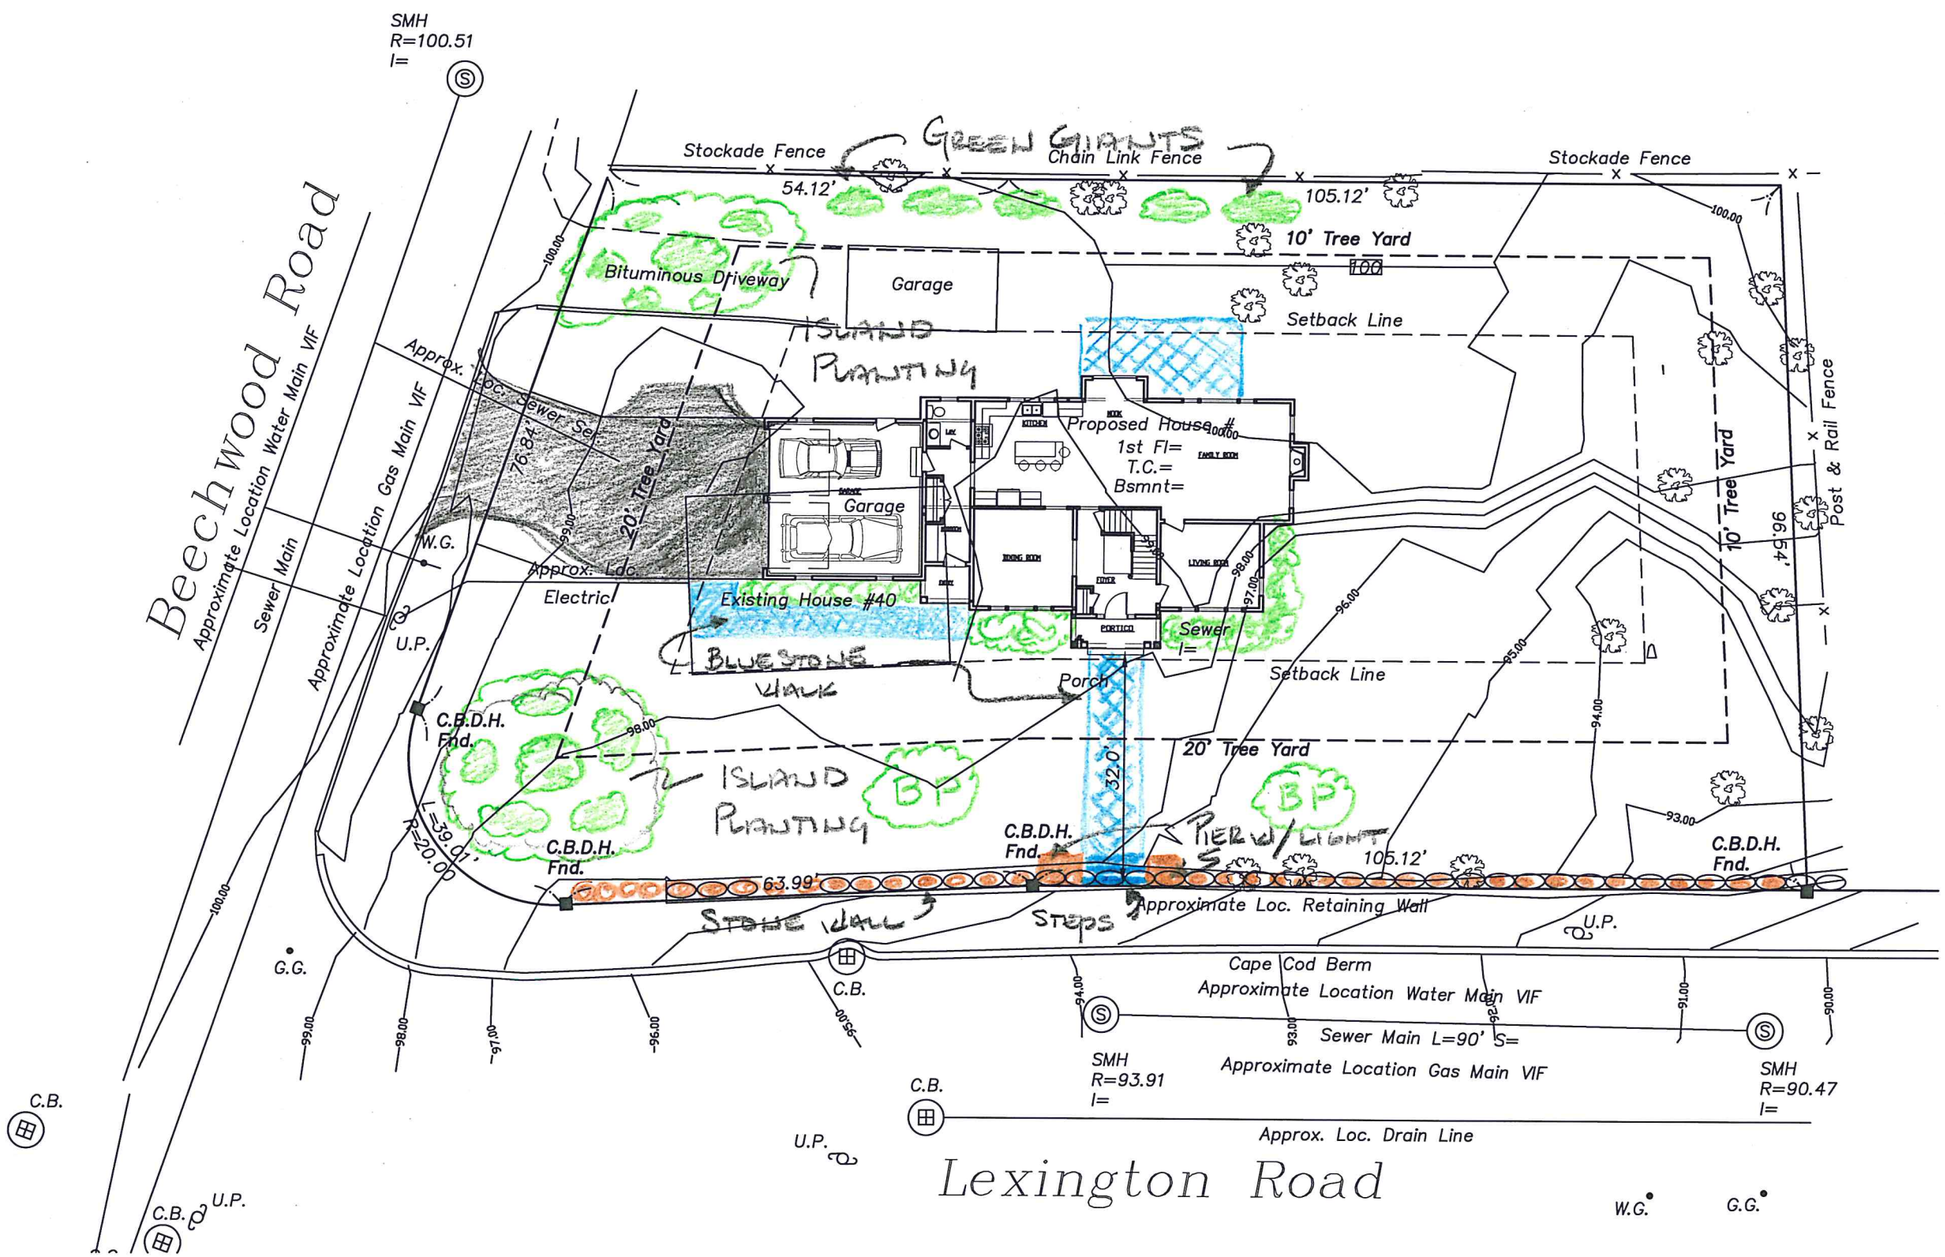
LANDSCAPE PLAN