PROJECT CALCULATIONS

1 BEDROOM 1.5 BATH UNITS	4
2 BEDROOM 1.0 BATH UNITS	2
2 BEDROOM 2.0 BATH UNITS	18
2 BEDROOM 2.5 BATHS UNITS	1
3 BEDROOM 2.0 BATH UNITS	3
TOTAL UNITS	28

PARKING CALCULATIONS

GARAGE PARKING	30 SPACES
SURFACE PARKING	22 SPACES
TOTAL PARKING	52 SPACES

818 - 822 Worcester Street Condominiums

Wellesley, Massachusetts

/ Schematic Site Plan / Drawn by: DSS / Scale: 1" = 30'-0" / November 30, 2017 / **X-1**

BKA ARCHITECTS

Boston / Brockton
142 Cresecent Street
Brockton, MA 02302
508.583.5603
bkaarchitects.com

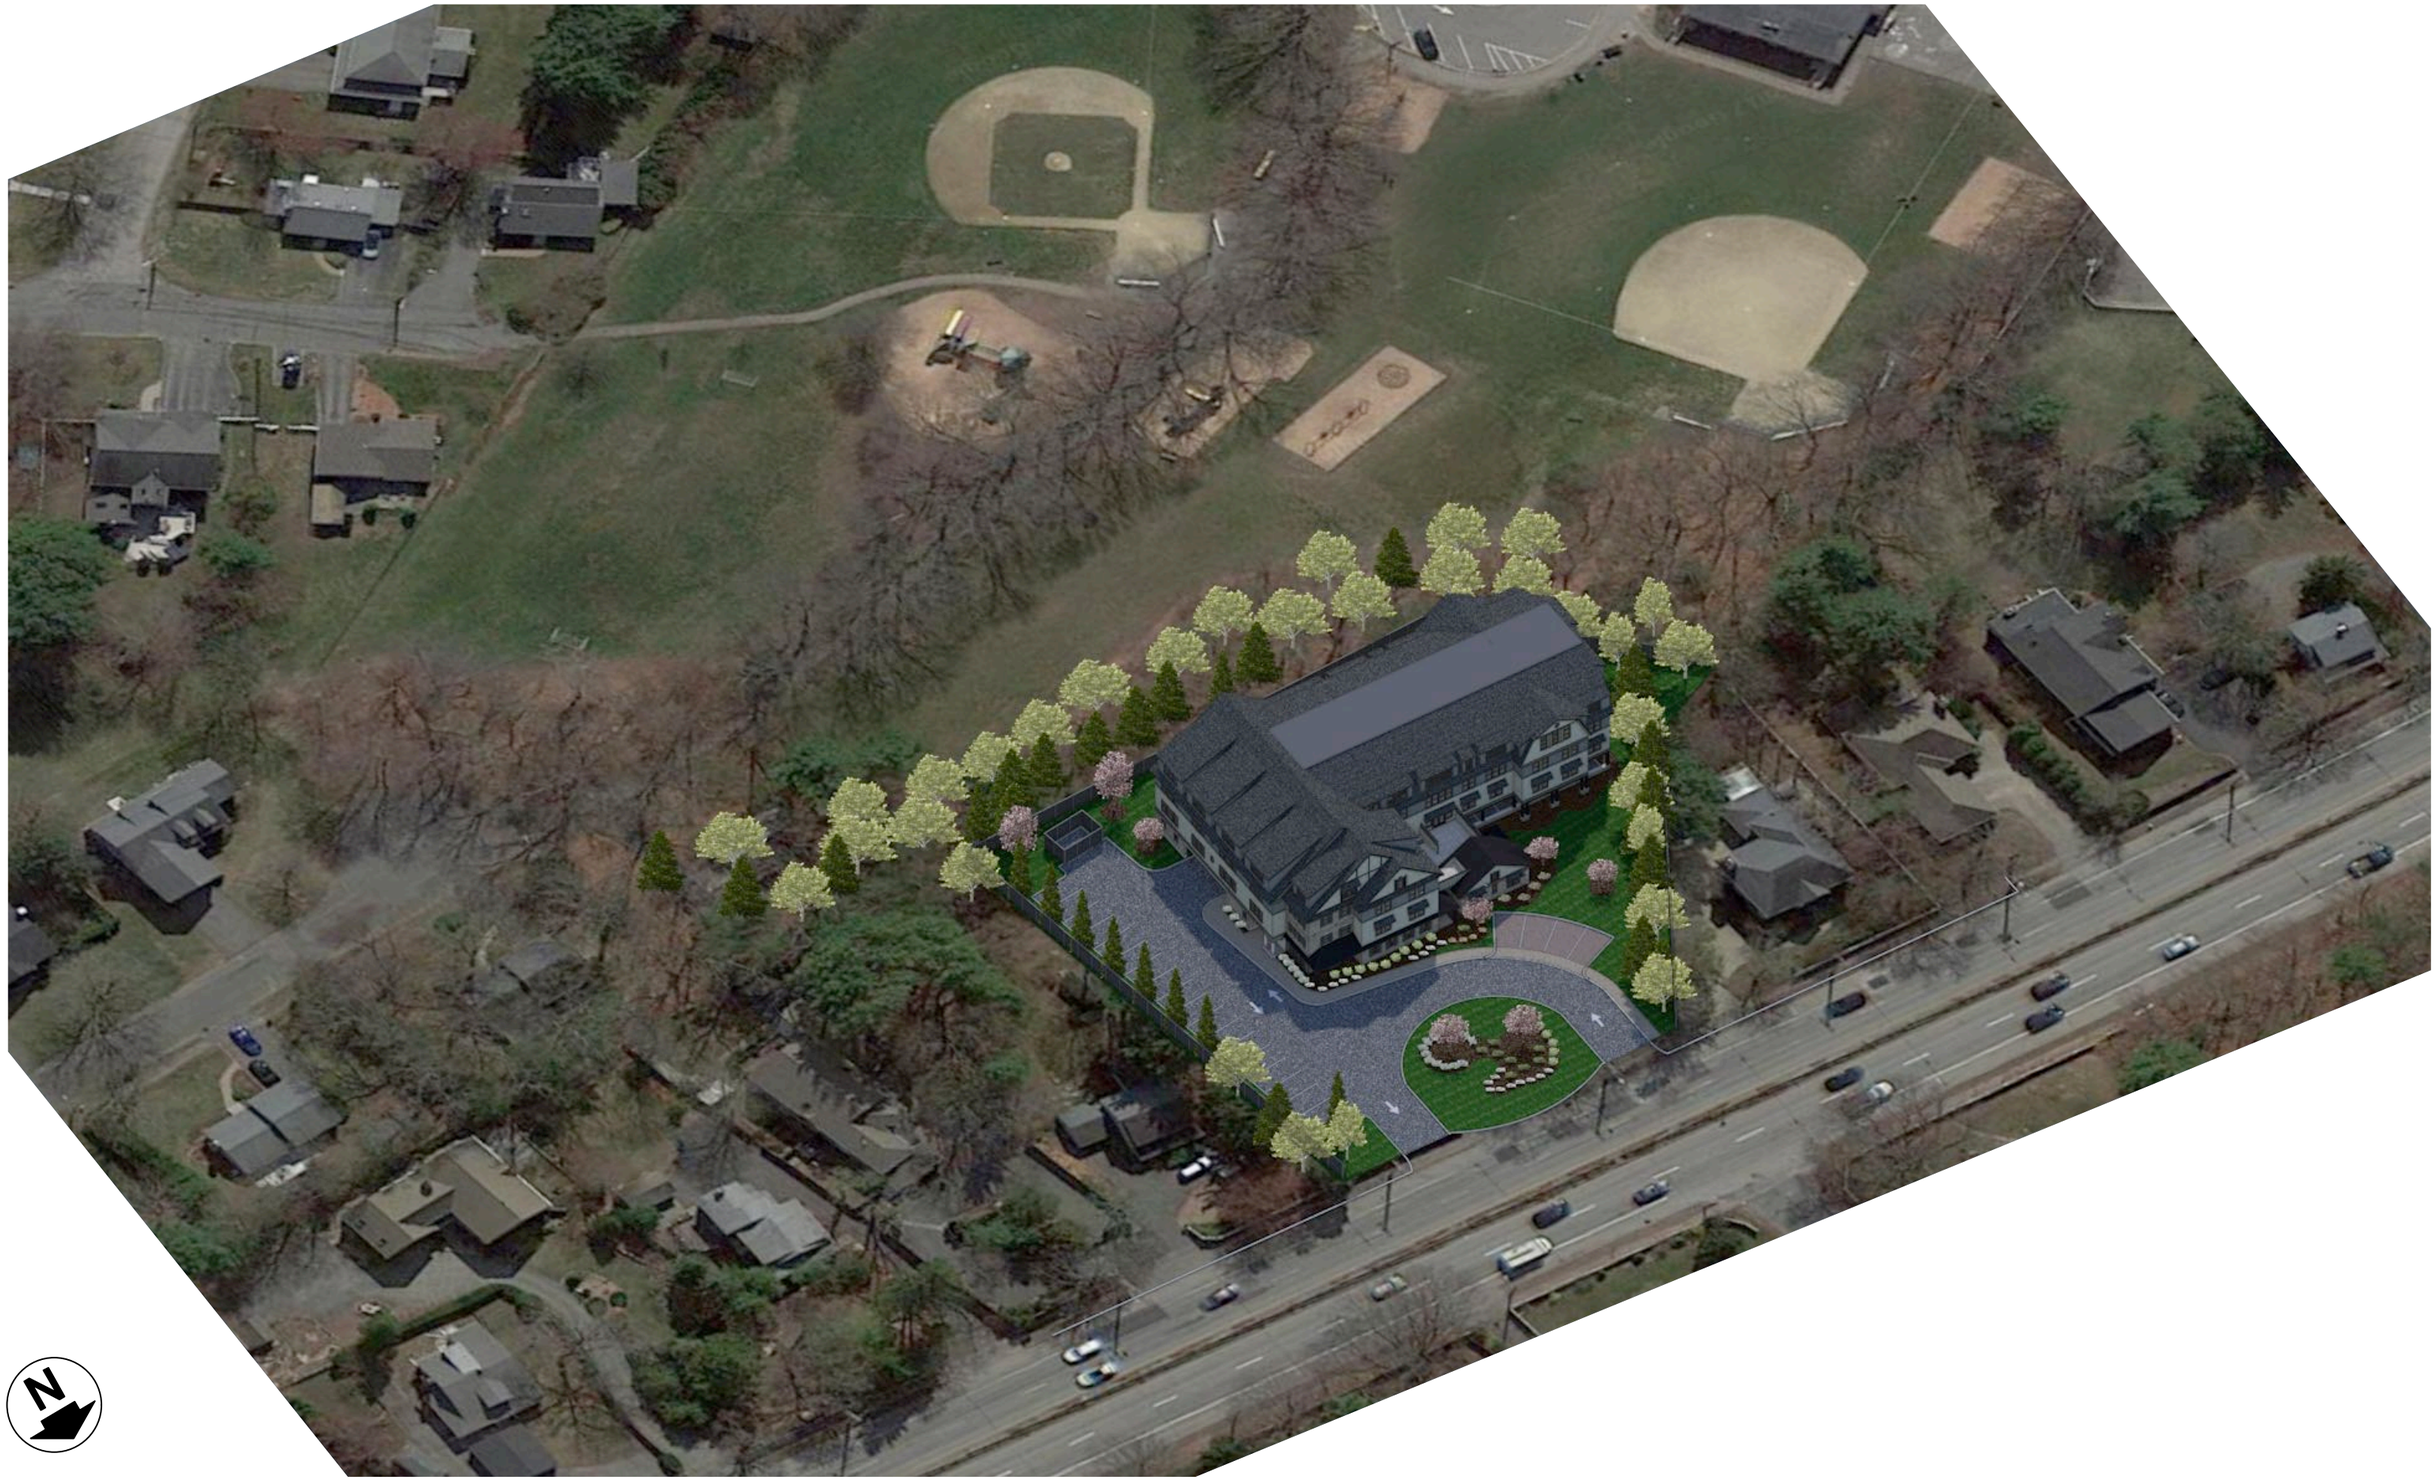

818 - 822 Worcester Street Condominiums

Wellesley, Massachusetts

/ Schematic Design / Site Plan - Birdseye View / Drawn by: DSS / November 30, 2017 / **X-2**

BKA ARCHITECTS

Boston / Brockton
142 Cresecent Street
Brockton, MA 02302
508.583.5603
bkaarchitects.com

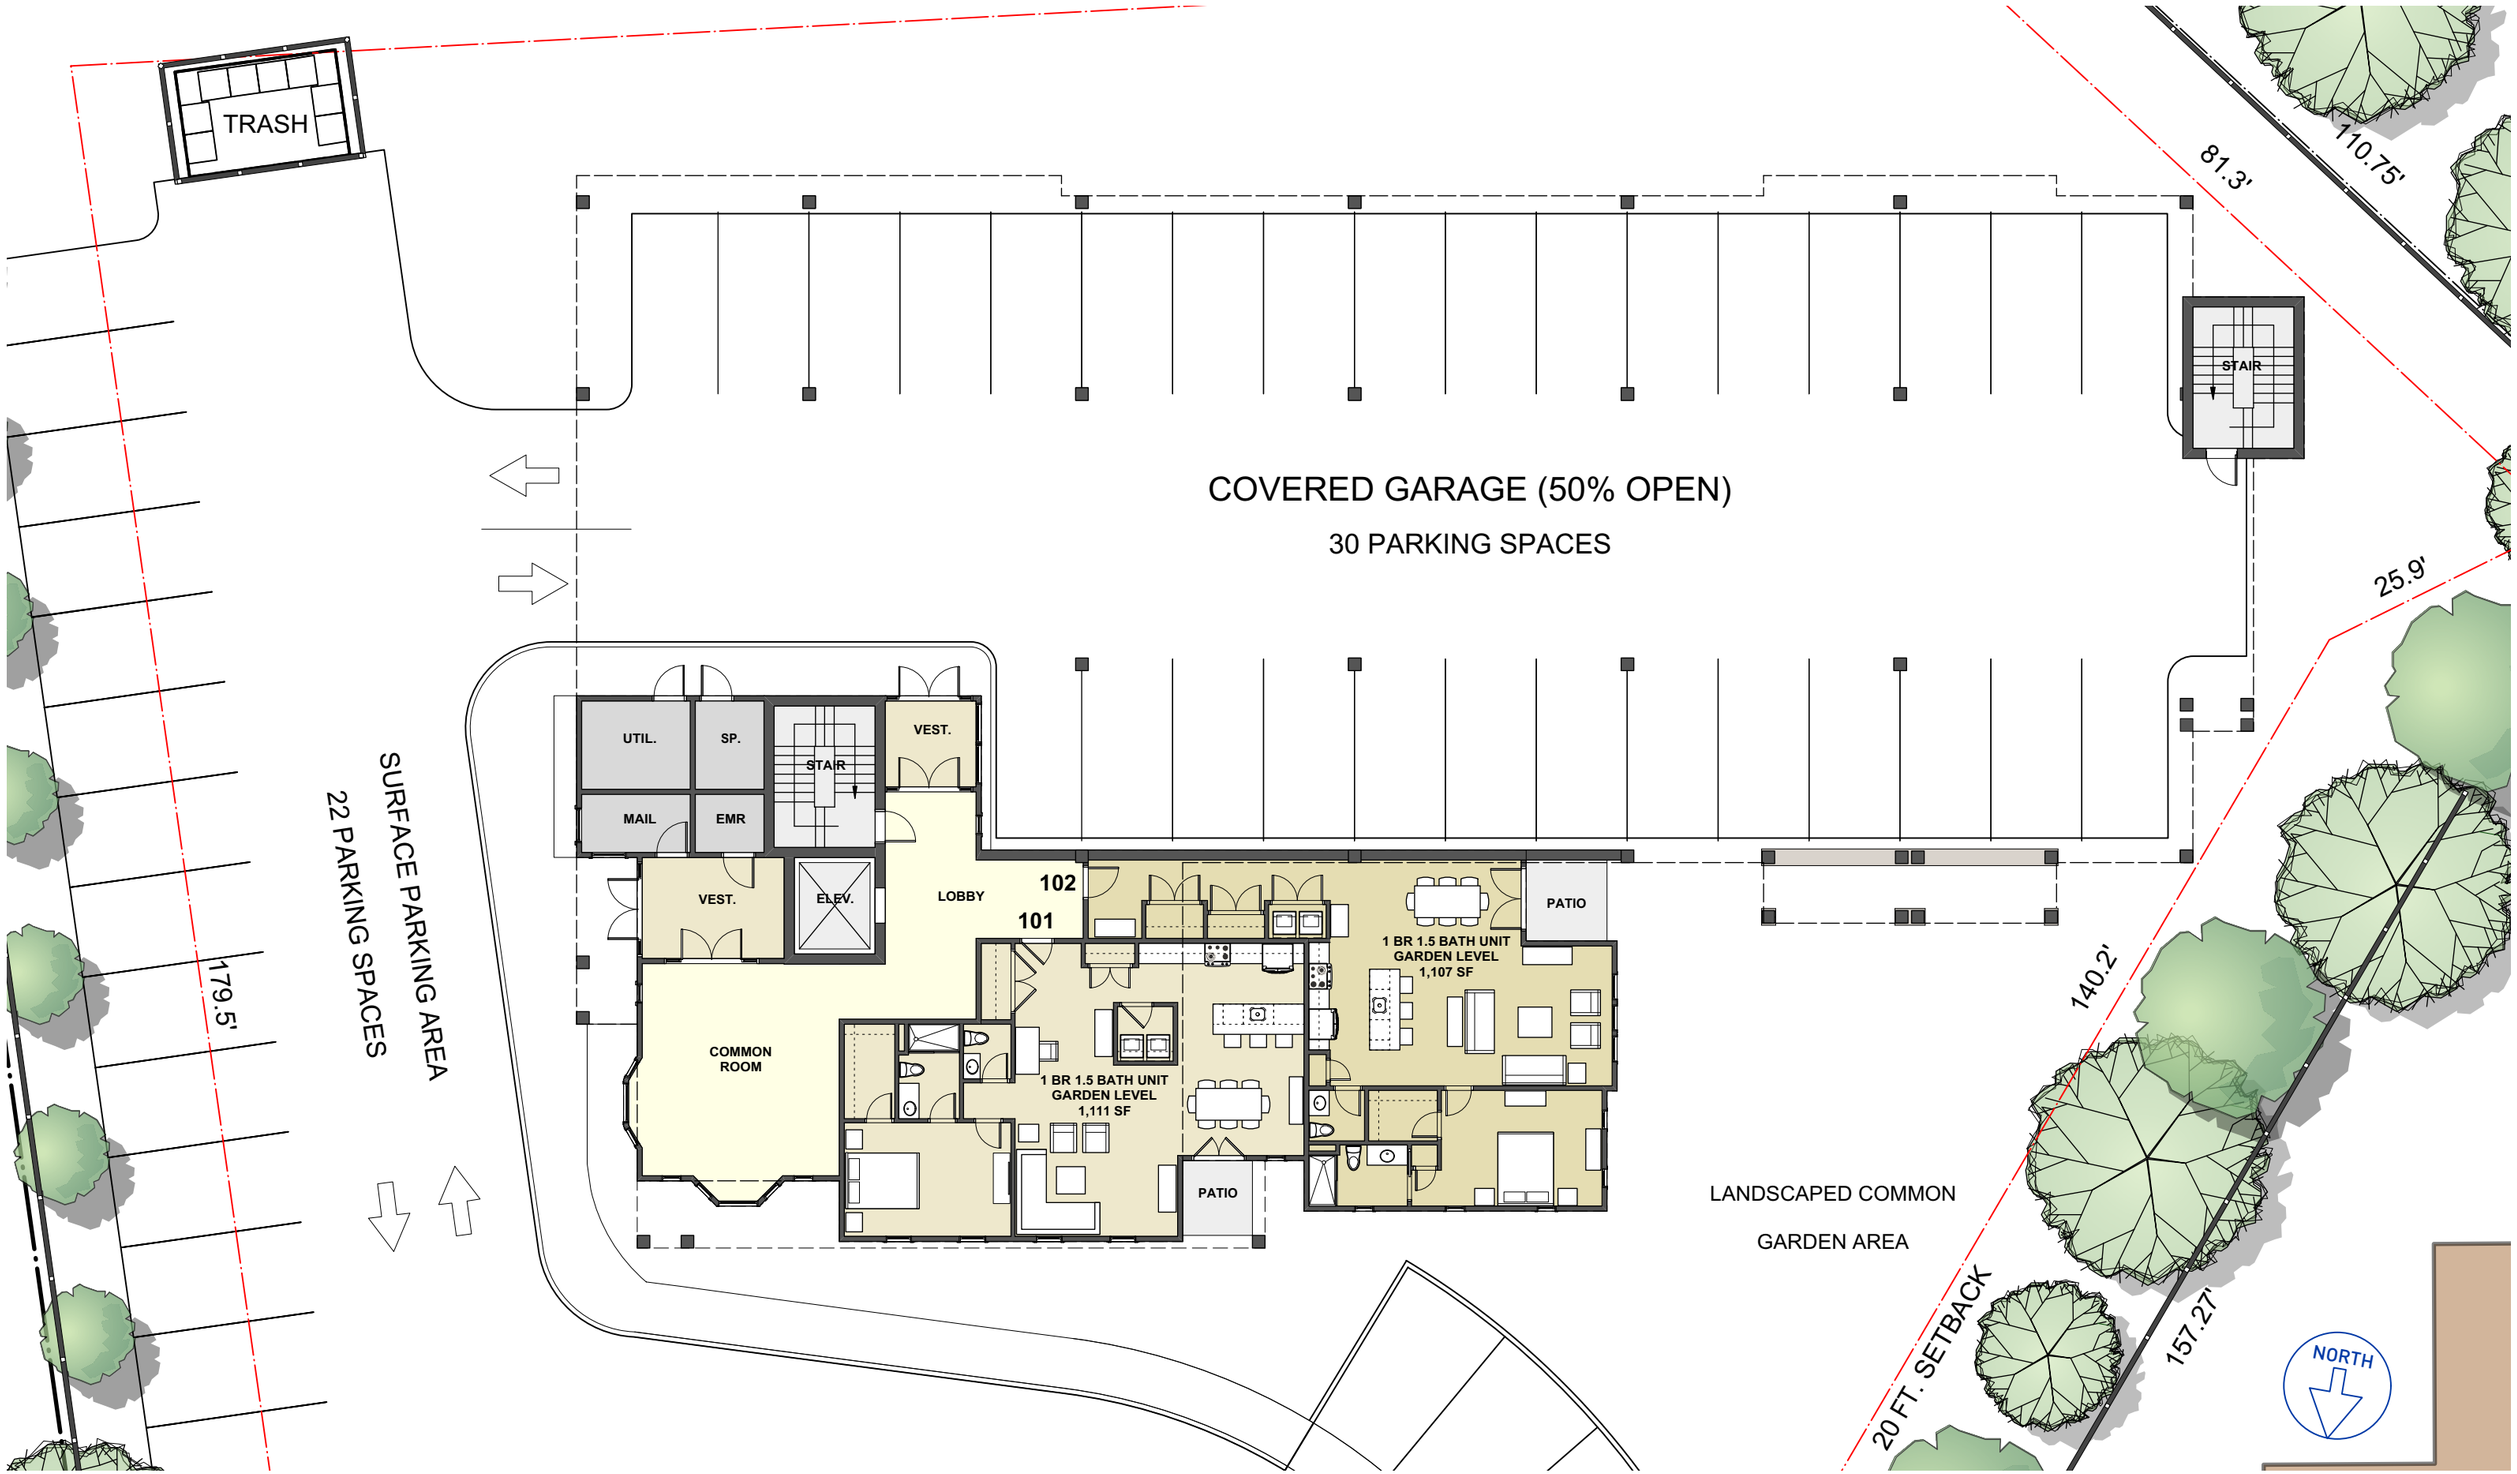

818 - 822 Worcester Street Condominiums

Wellesley, Massachusetts

/ Schematic Design / First Floor Plan / Drawn by: DSS / Scale: 1" = 15'-0" / November 30, 2017 / **A-1**

BKA ARCHITECTS
Boston / Brockton
142 Cresecent Street
Brockton, MA 02302
508.583.5603
bkaarchitects.com

818 - 822 Worcester Street Condominiums

Wellesley, Massachusetts

/ Schematic Design / Second Floor Plans / Drawn by: DSS / Scale: 1" = 15'-0" / November 30, 2017 / **A-2**

BKA ARCHITECTS
Boston / Brockton
142 Cresecent Street
Brockton, MA 02302
508.583.5603
bkaarchitects.com

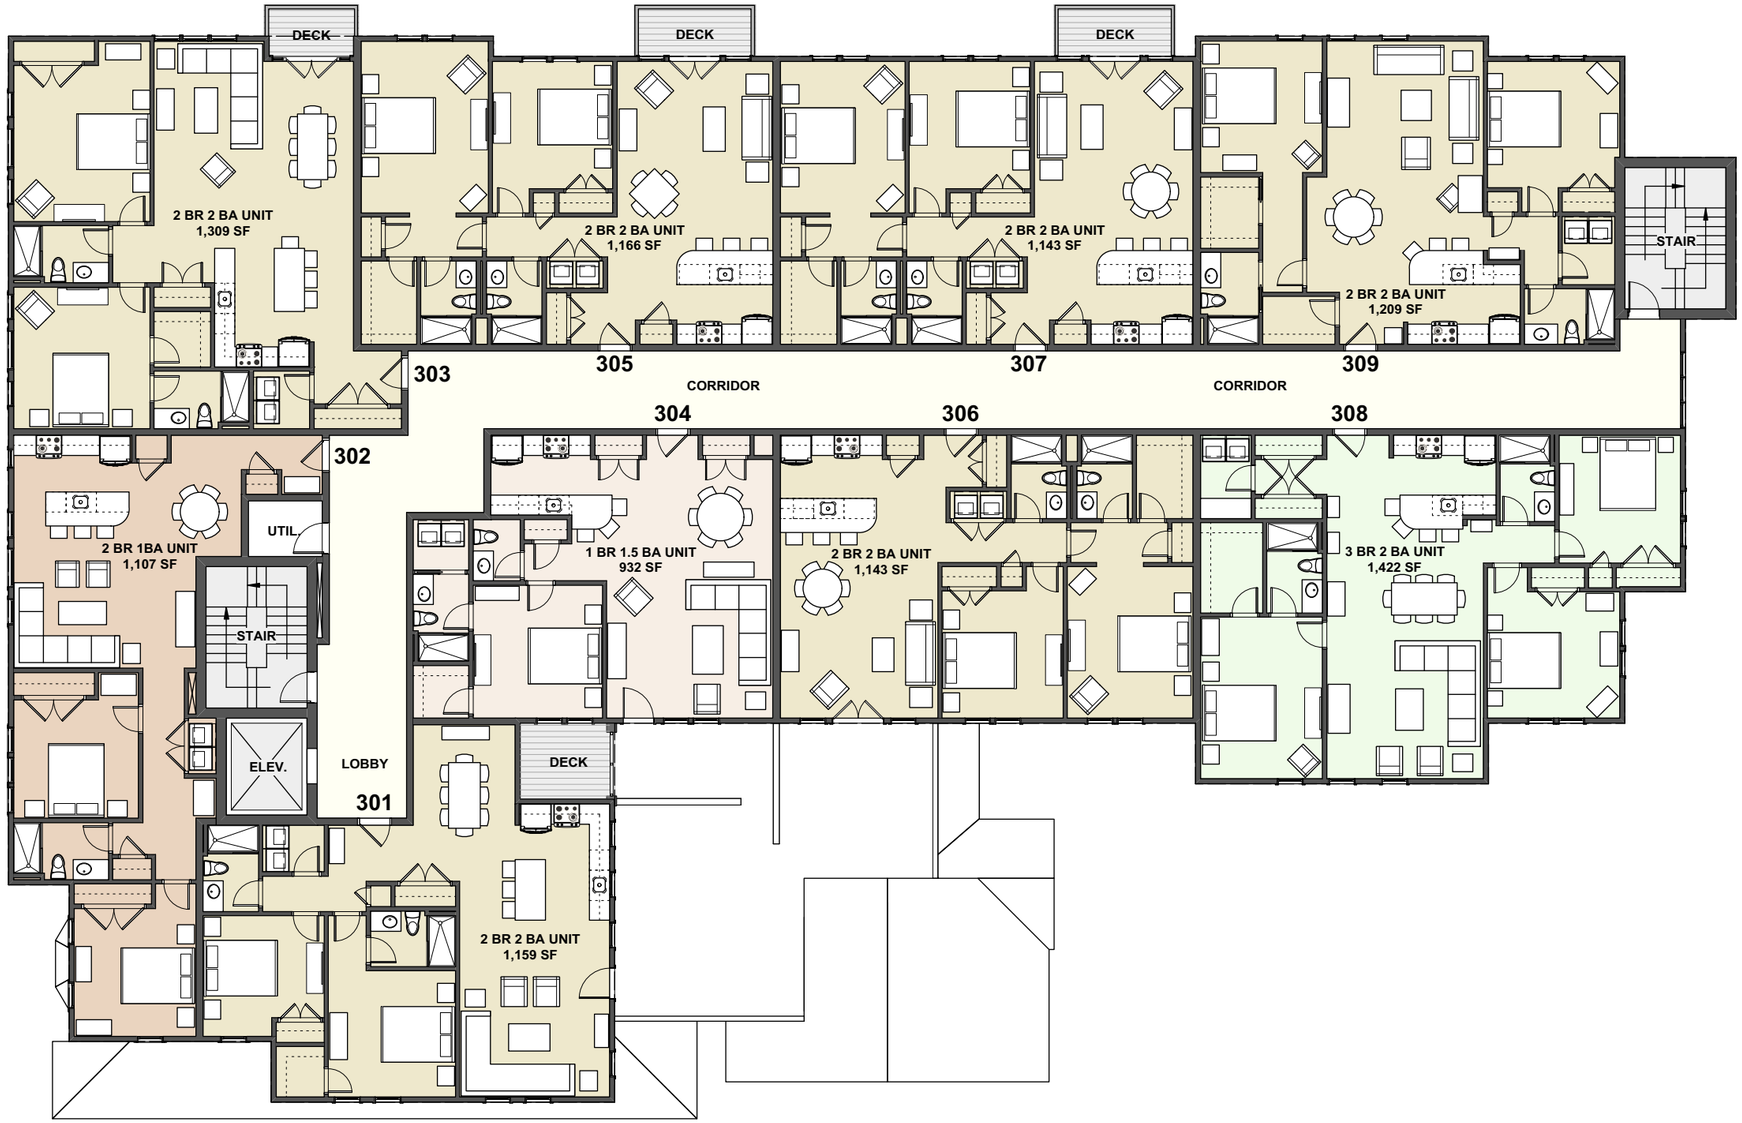

NORTH

818 - 822 Worcester Street Condominiums

Wellesley, Massachusetts

/ Schematic Design / Third Floor Plan / Drawn by: DSS / Scale: 1" = 15'-0" / November 30, 2017 / **A-3**

BKA ARCHITECTS

Boston / Brockton
142 Cresecent Street
Brockton, MA 02302
508.583.5603
bkaarchitects.com

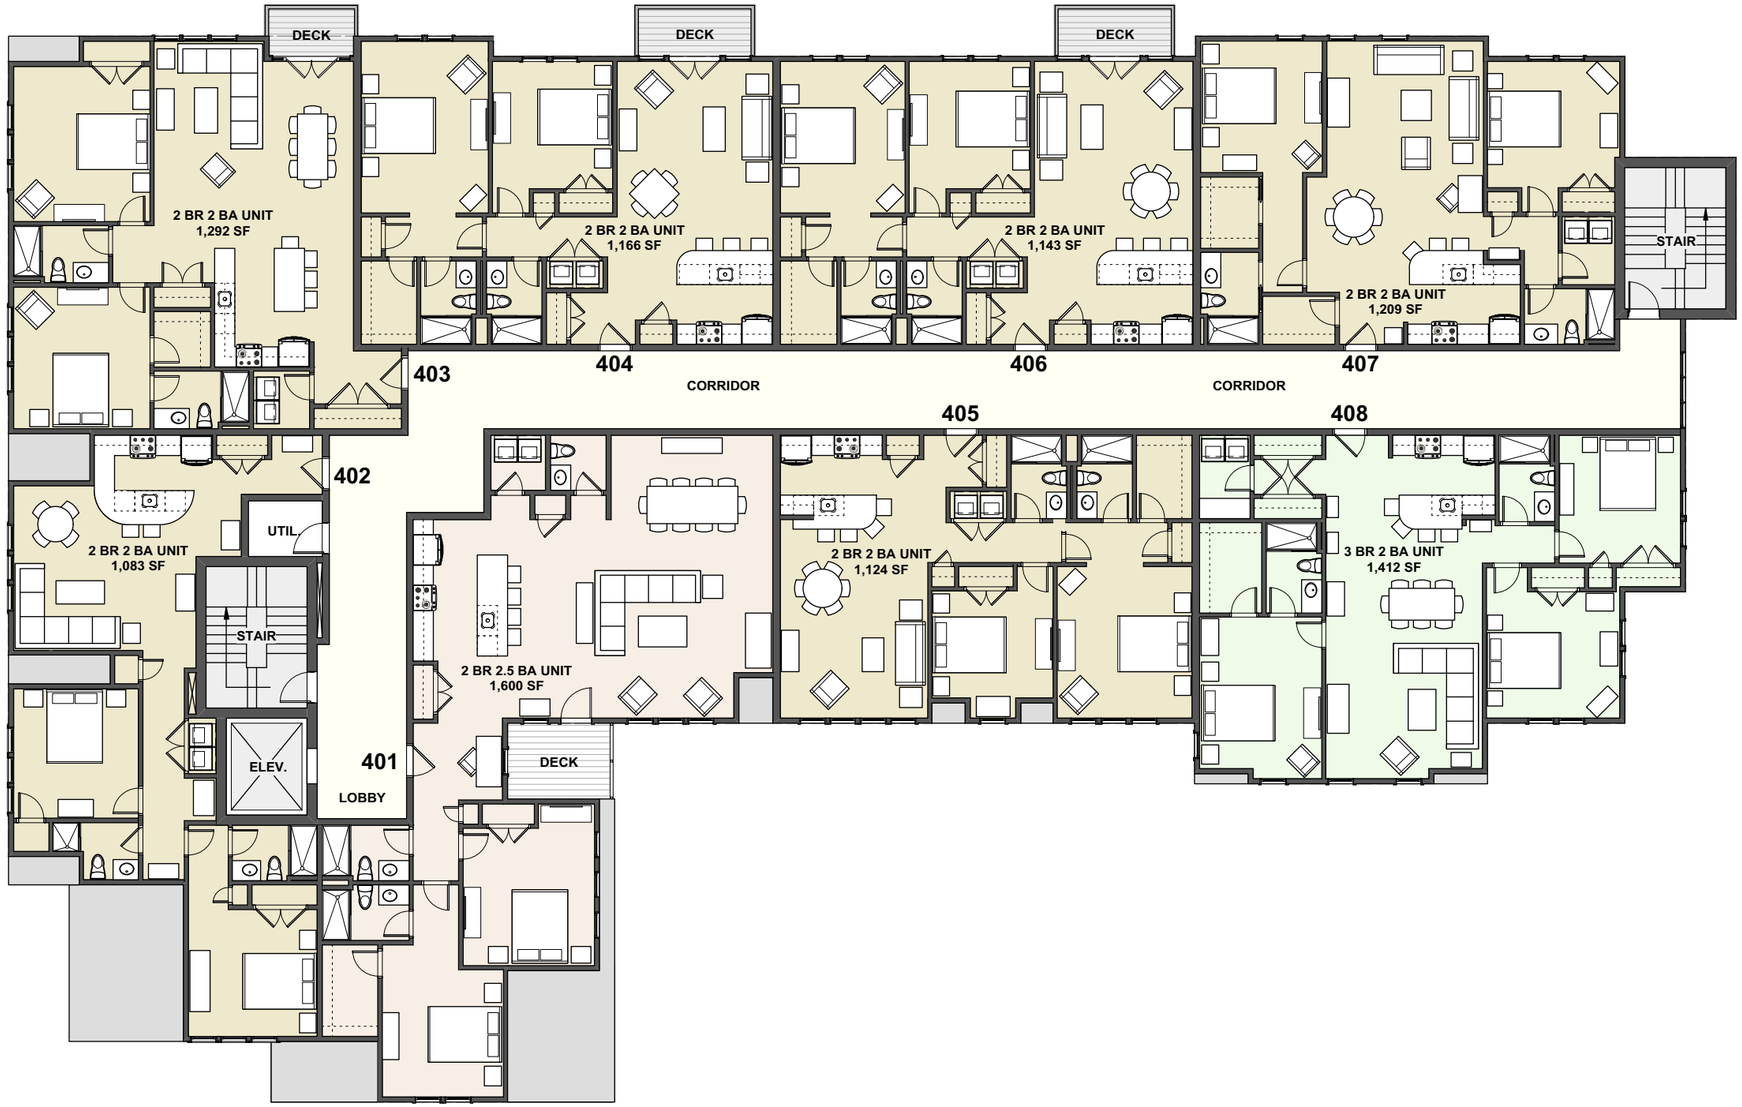

NORTH

818 - 822 Worcester Street Condominiums

Wellesley, Massachusetts

/ Schematic Design / Fourth Floor Plan / Drawn by: DSS / Scale: 1" = 15'-0" / November 30, 2017 / **A-4**

BKA ARCHITECTS
Boston / Brockton
142 Cresecent Street
Brockton, MA 02302
508.583.5603
bkaarchitects.com

818 - 822 Worcester Street Condominiums

Wellesley, Massachusetts

/ Schematic Design / Rendering / Drawn by: DSS / November 30, 2017 / **A-5**

BKA ARCHITECTS

Boston / Brockton
142 Cresecent Street
Brockton, MA 02302
508.583.5603
bkaarchitects.com

View from Worcester Street - Route 9

818 - 822 Worcester Street Condominiums

Wellesley, Massachusetts

/ Schematic Design / Rendering / Drawn by: DSS / November 30, 2017 / **A-6**

BKA ARCHITECTS

Boston / Brockton
142 Cresecent Street
Brockton, MA 02302
508.583.5603
bkaarchitects.com