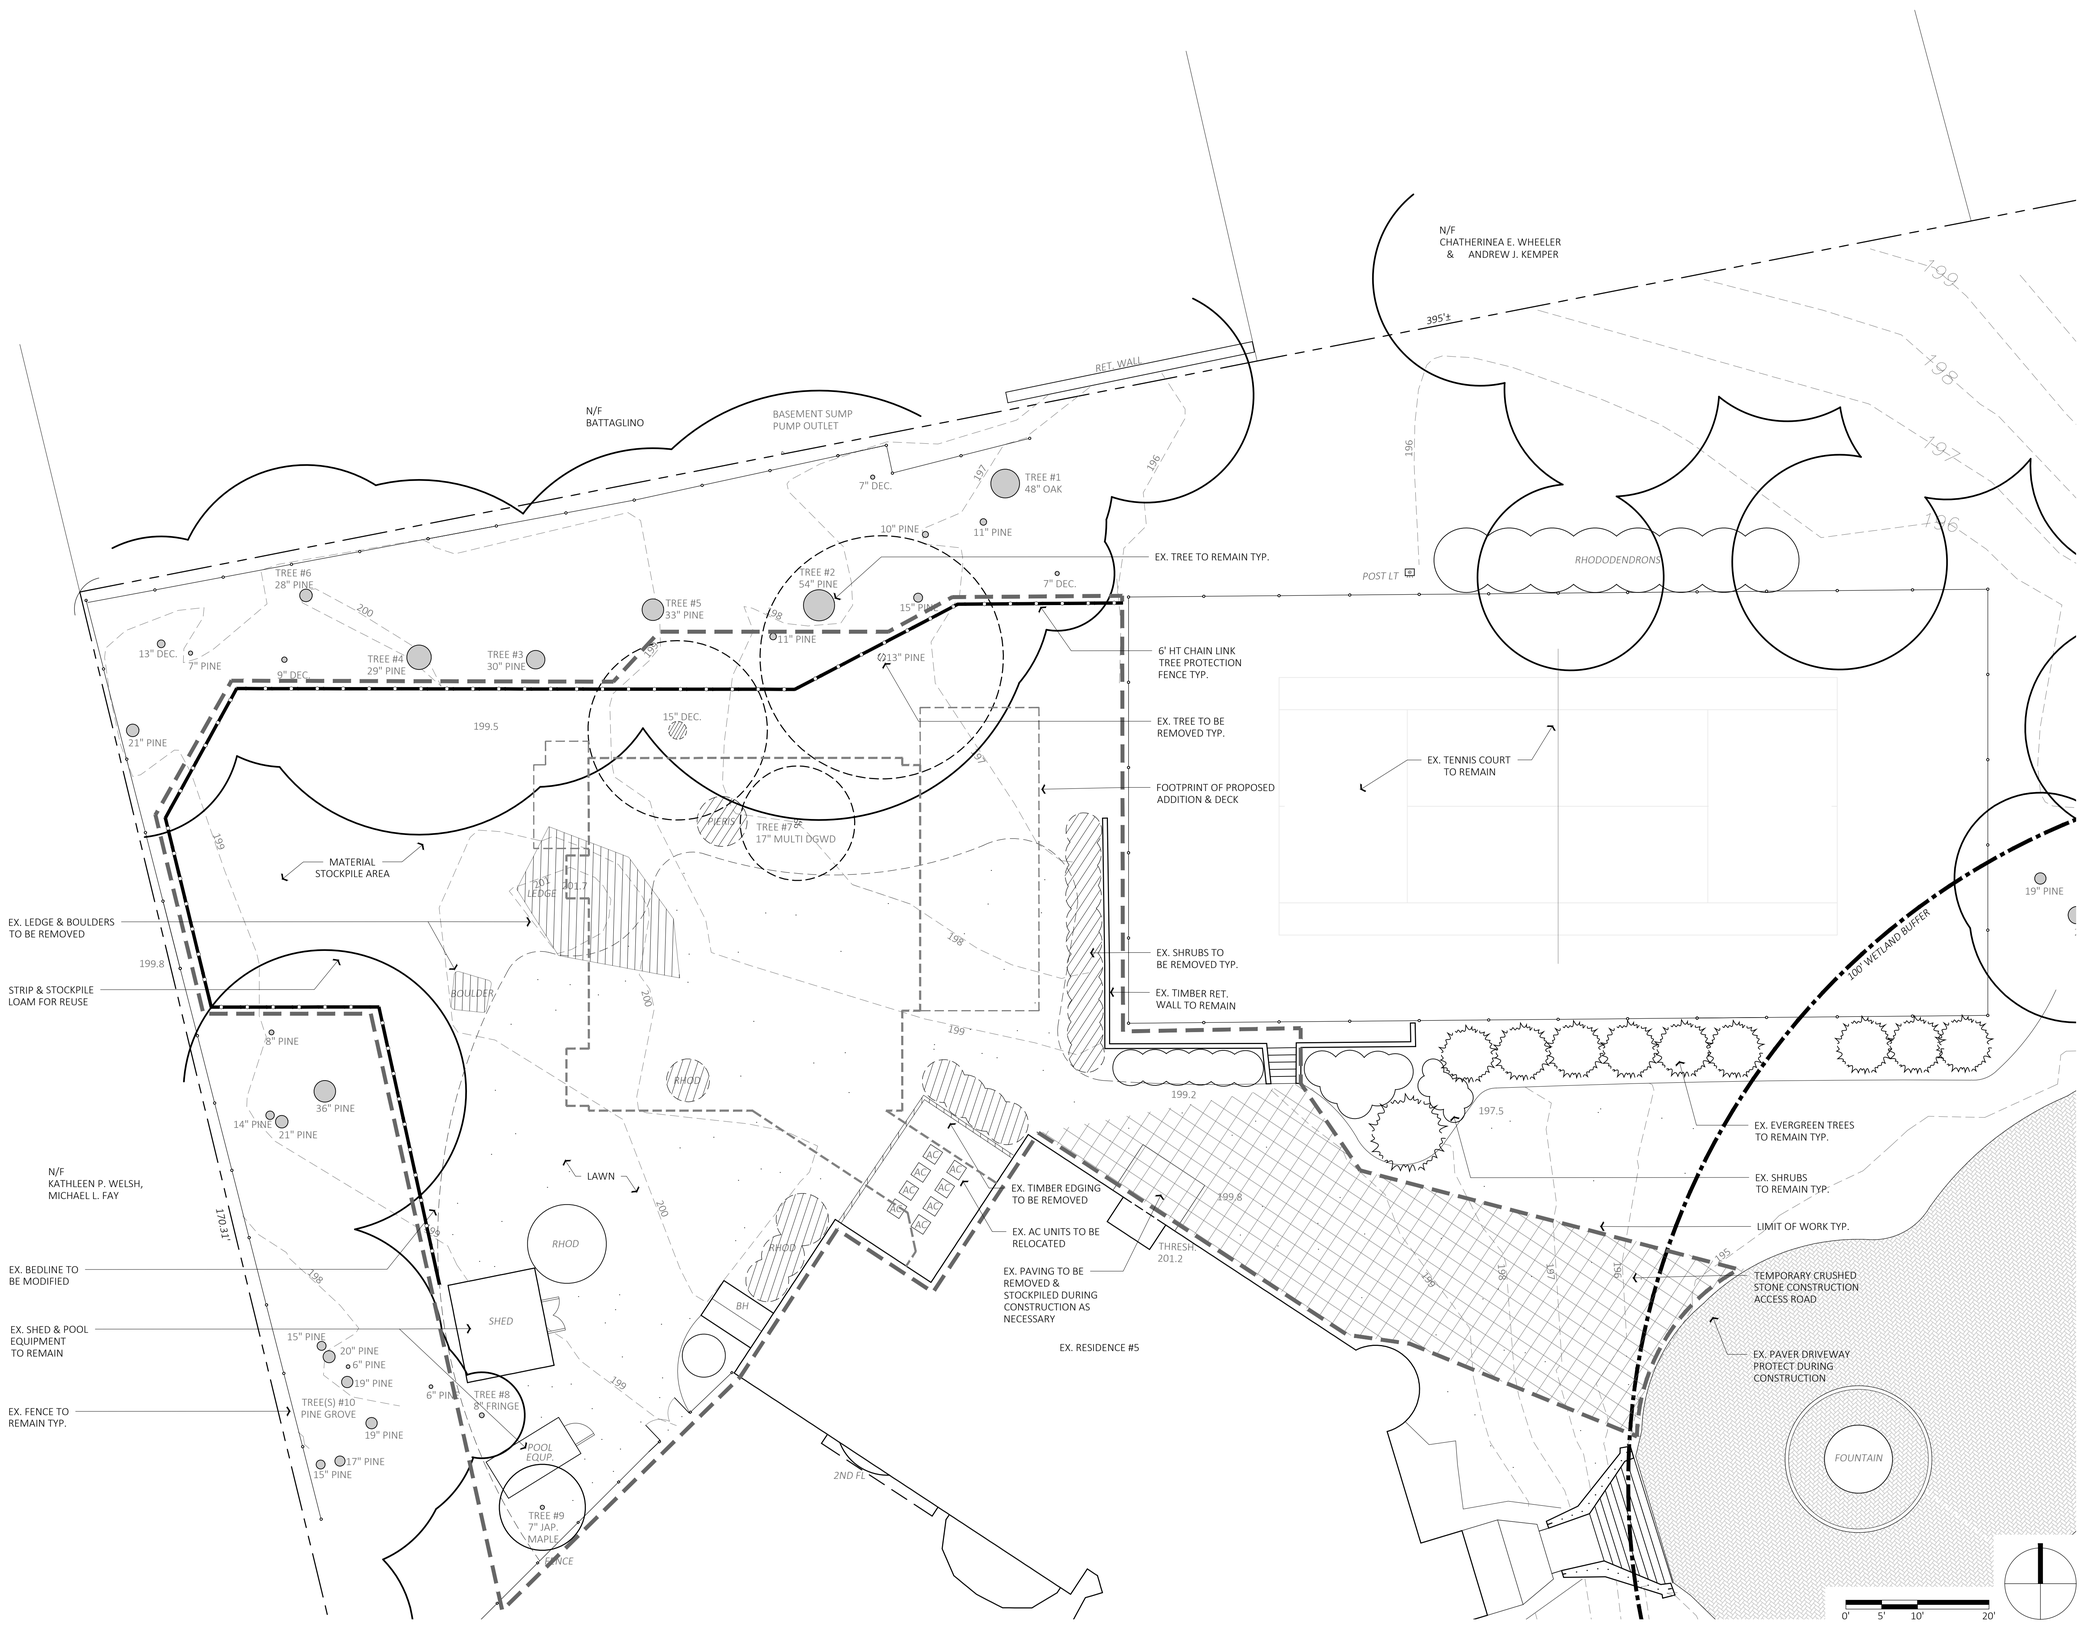

DANGORDON
LANDSCAPEARCHITECTS
WELLESLEY • EDGARTOWN • DANGORDON.COM

LOVEMAN RESIDENCE
5 SABRINA FARM ROAD
WELLESLEY, MA

DAN GORDON
LANDSCAPE ARCHITECTS

267 WASHINGTON ST., STE 6
WELLESLEY MA. 02481
T: 781 237 5751

17 WINTER STREET, UNIT 27
EDGARTOWN, MA 02539

ISSUED:
FOR PERMIT

REVISED:
1:
2:
3:
4:
5:

MASSACHUSETTS
MARK D. GORDON
REGISTERED LANDSCAPE ARCHITECT
NO. 509

DATE: JUNE 29, 2020
DRAWN BY: DD & SL
SCALE: 1" = 10'-0"

SITE
PREPARATION
PLAN

LHR-1.1