PLANT LIST					
SYM.	BOTANICAL NAME	COMMON NAME	QTY.	MIN. SIZE	NOTES
BS	Buxus x 'Green Mountain'	Green Mountain Boxwood	6	2' spr. / 3' ht.	

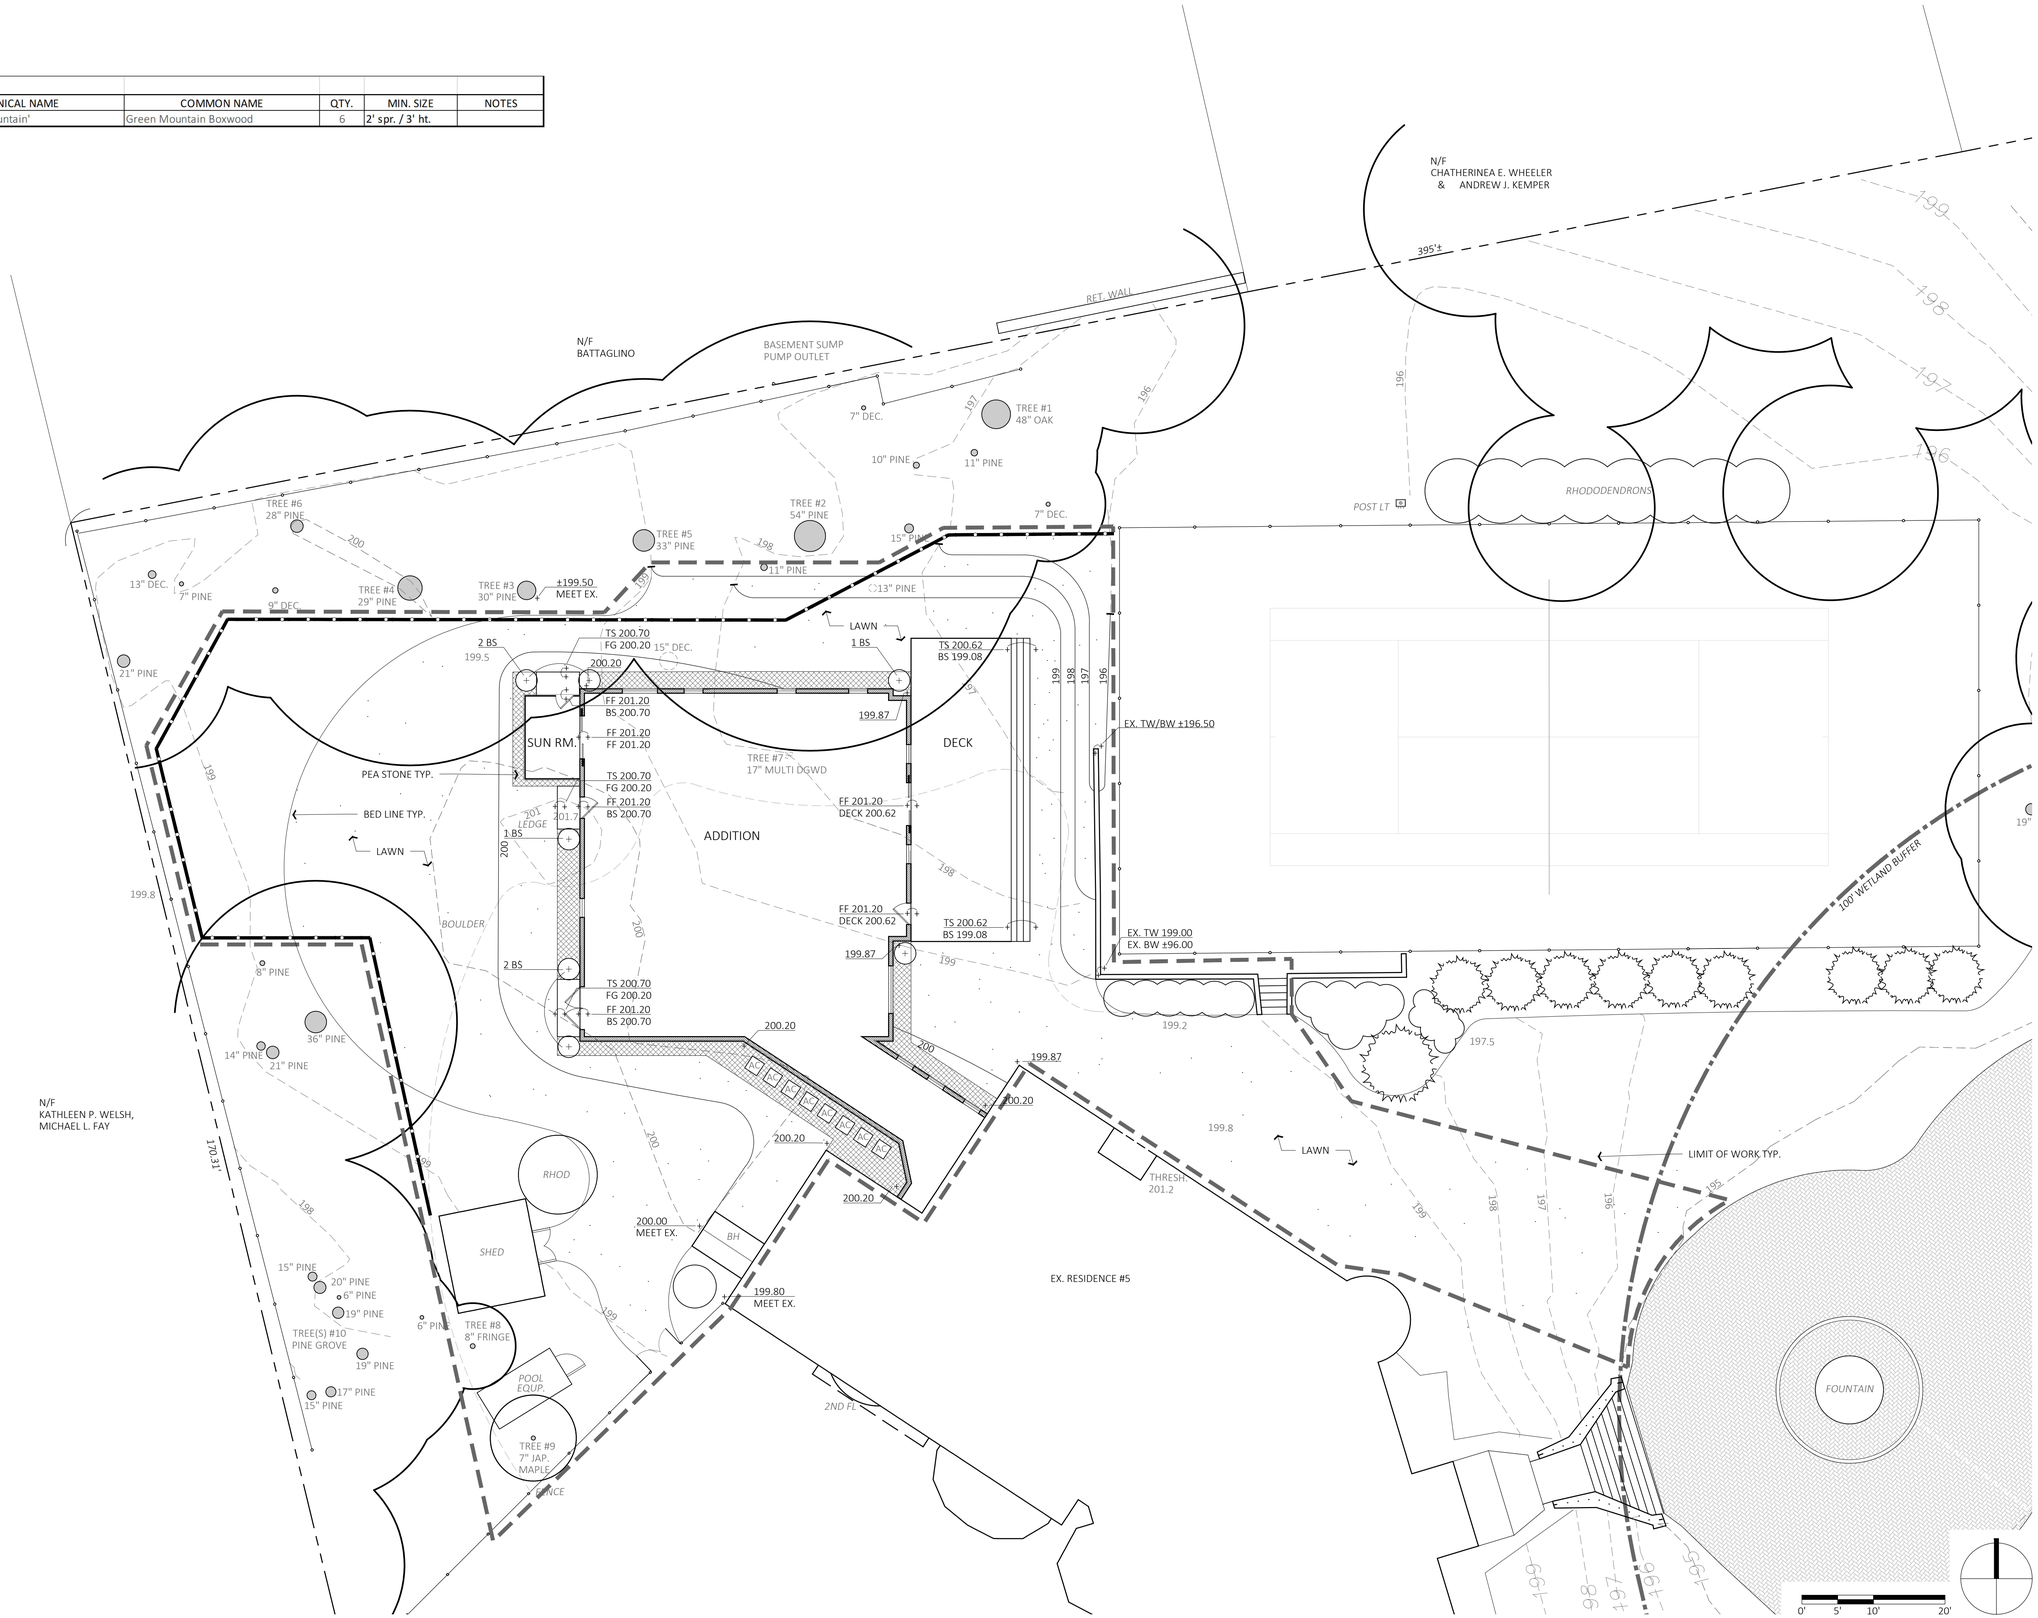

DANGORDON
LANDSCAPEARCHITECTS
WELLESLEY ~ EDGARTOWN ~ DANGORDON.COM

LOVEMAN RESIDENCE
5 SABRINA FARM ROAD
WELLESLEY, MA

DAN GORDON
LANDSCAPE ARCHITECTS

267 WASHINGTON ST., STE 6
WELLESLEY MA. 02481
T: 781 237 5751

17 WINTER STREET, UNIT 27
EDGARTOWN, MA 02539

ISSUED:
FOR PERMIT

REVISED:
1:
2:
3:
4:
5:

MASSACHUSETTS
DAN K. GORDON
REGISTERED LANDSCAPE ARCHITECT
NO. 528

DATE: JUNE 29, 2020
DRAWN BY: DD & SL
SCALE: 1" = 10'-0"

LANDSCAPE PLAN

LHR-1.2