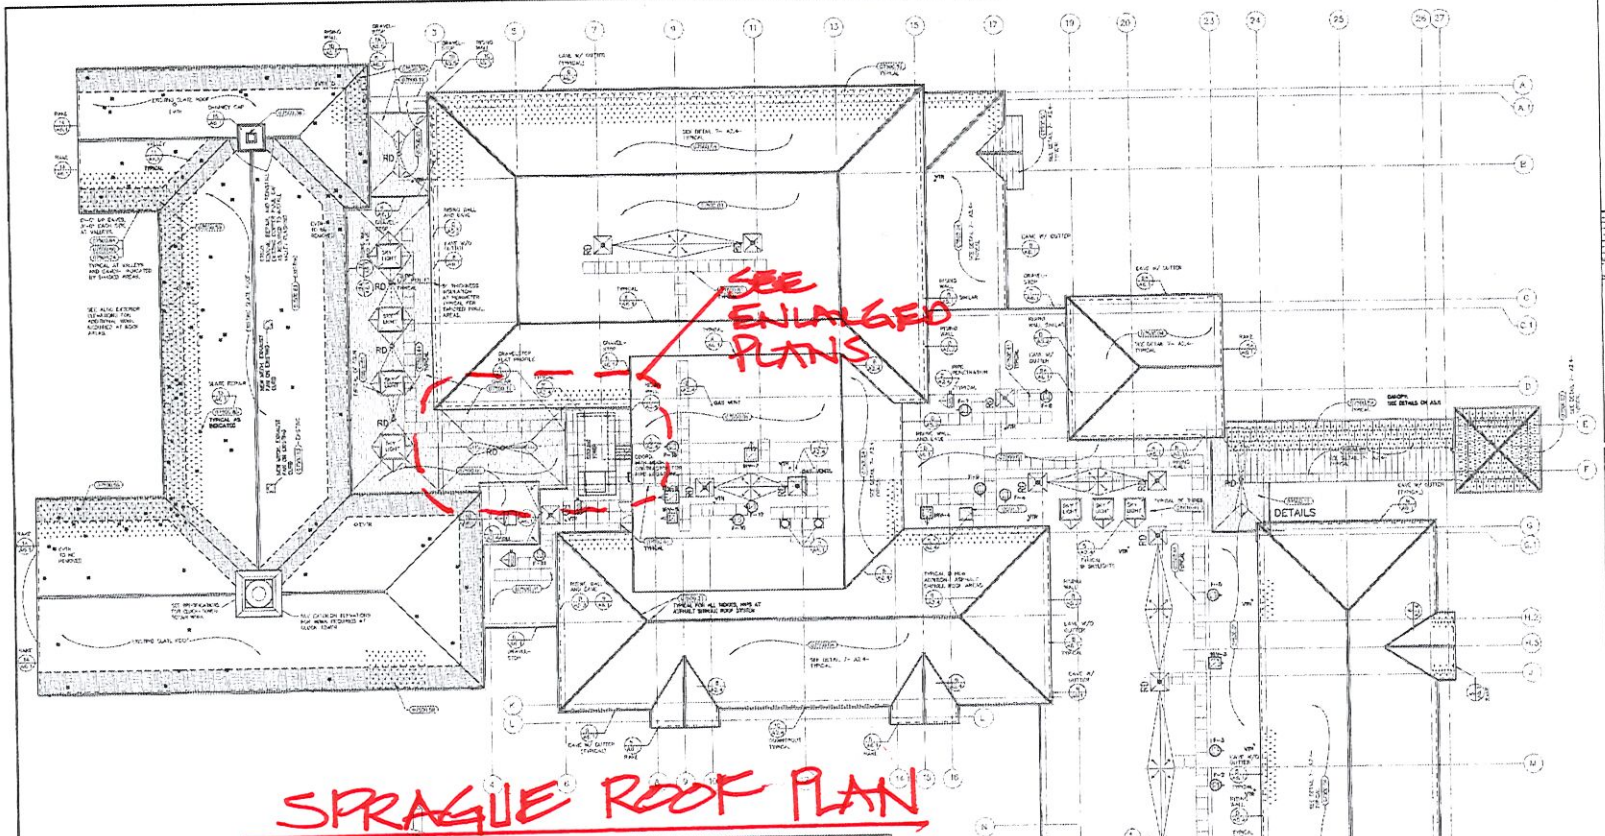

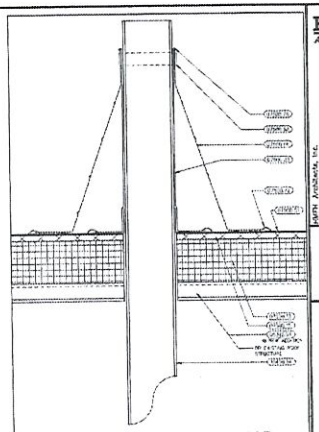

TYPICAL VENT THROUGH ROOF (1)
SCALE 3" = 1'-0"

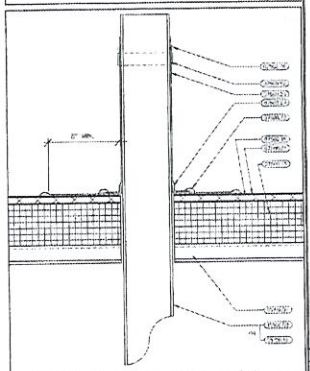

TYPICAL PIPE OR COLUMN SEAL (2)
SCALE 3" = 1'-0"

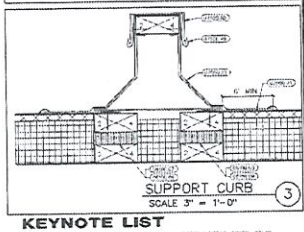

SUPPORT CURB (3)
SCALE 3" = 1'-0"

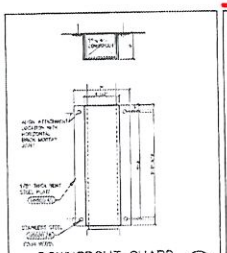

DOWNSPOUT GUARD (10A)
1 1/2"=1'-0"

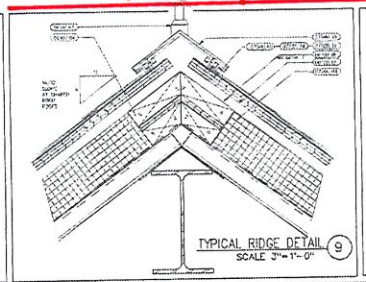

TYPICAL RIDGE DETAIL (9)
SCALE 3"=1'-0"

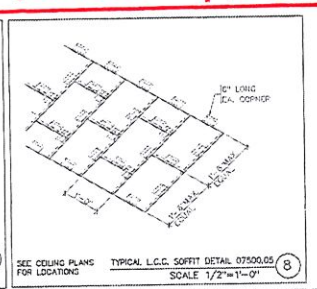

SEE CEILING PLANS FOR LOCATIONS

TYPICAL L.C.C. SOFFIT DETAIL 07500,05 (8)
SCALE 1/2"=1'-0"

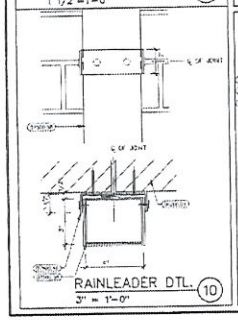

RAINLEADER DTL. (10)
3" = 1'-0"

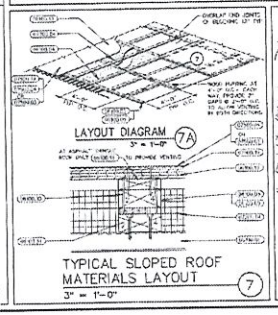

LAYOUT DIAGRAM (7A)
3" = 1'-0"

TYPICAL SLOPED ROOF MATERIALS LAYOUT (7)
3" = 1'-0"

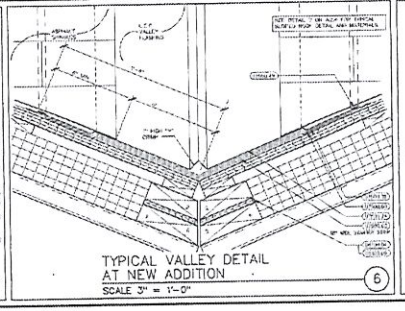

TYPICAL VALLEY DETAIL AT NEW ADDITION (6)
SCALE 3" = 1'-0"

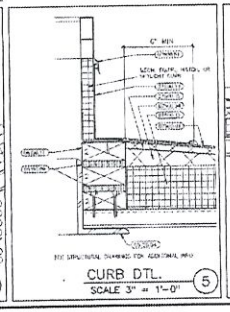

CURB DTL. (5)
SCALE 3" = 1'-0"

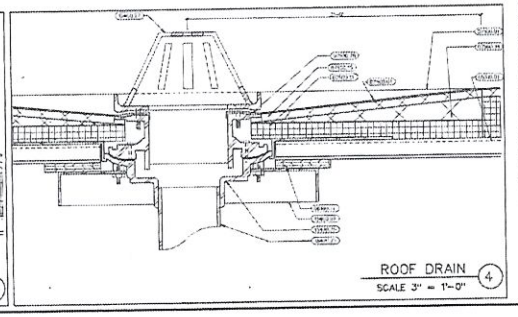

ROOF DRAIN (4)
SCALE 3" = 1'-0"

KEYNOTE LIST

KEYNOTES SHOWN PRIOR TO WORK & SPECIFICATION SECTIONS 07500, 07600, 07900.


HMFH Architects

HMFH Architects, Inc.

Addition and Renovations to the
Sprague Elementary School
Wellesley, Massachusetts

Roof Plan and Roof Details

Scale: 1/8"

A2.4

Job Number: 410710

File Name: WELL0201-1

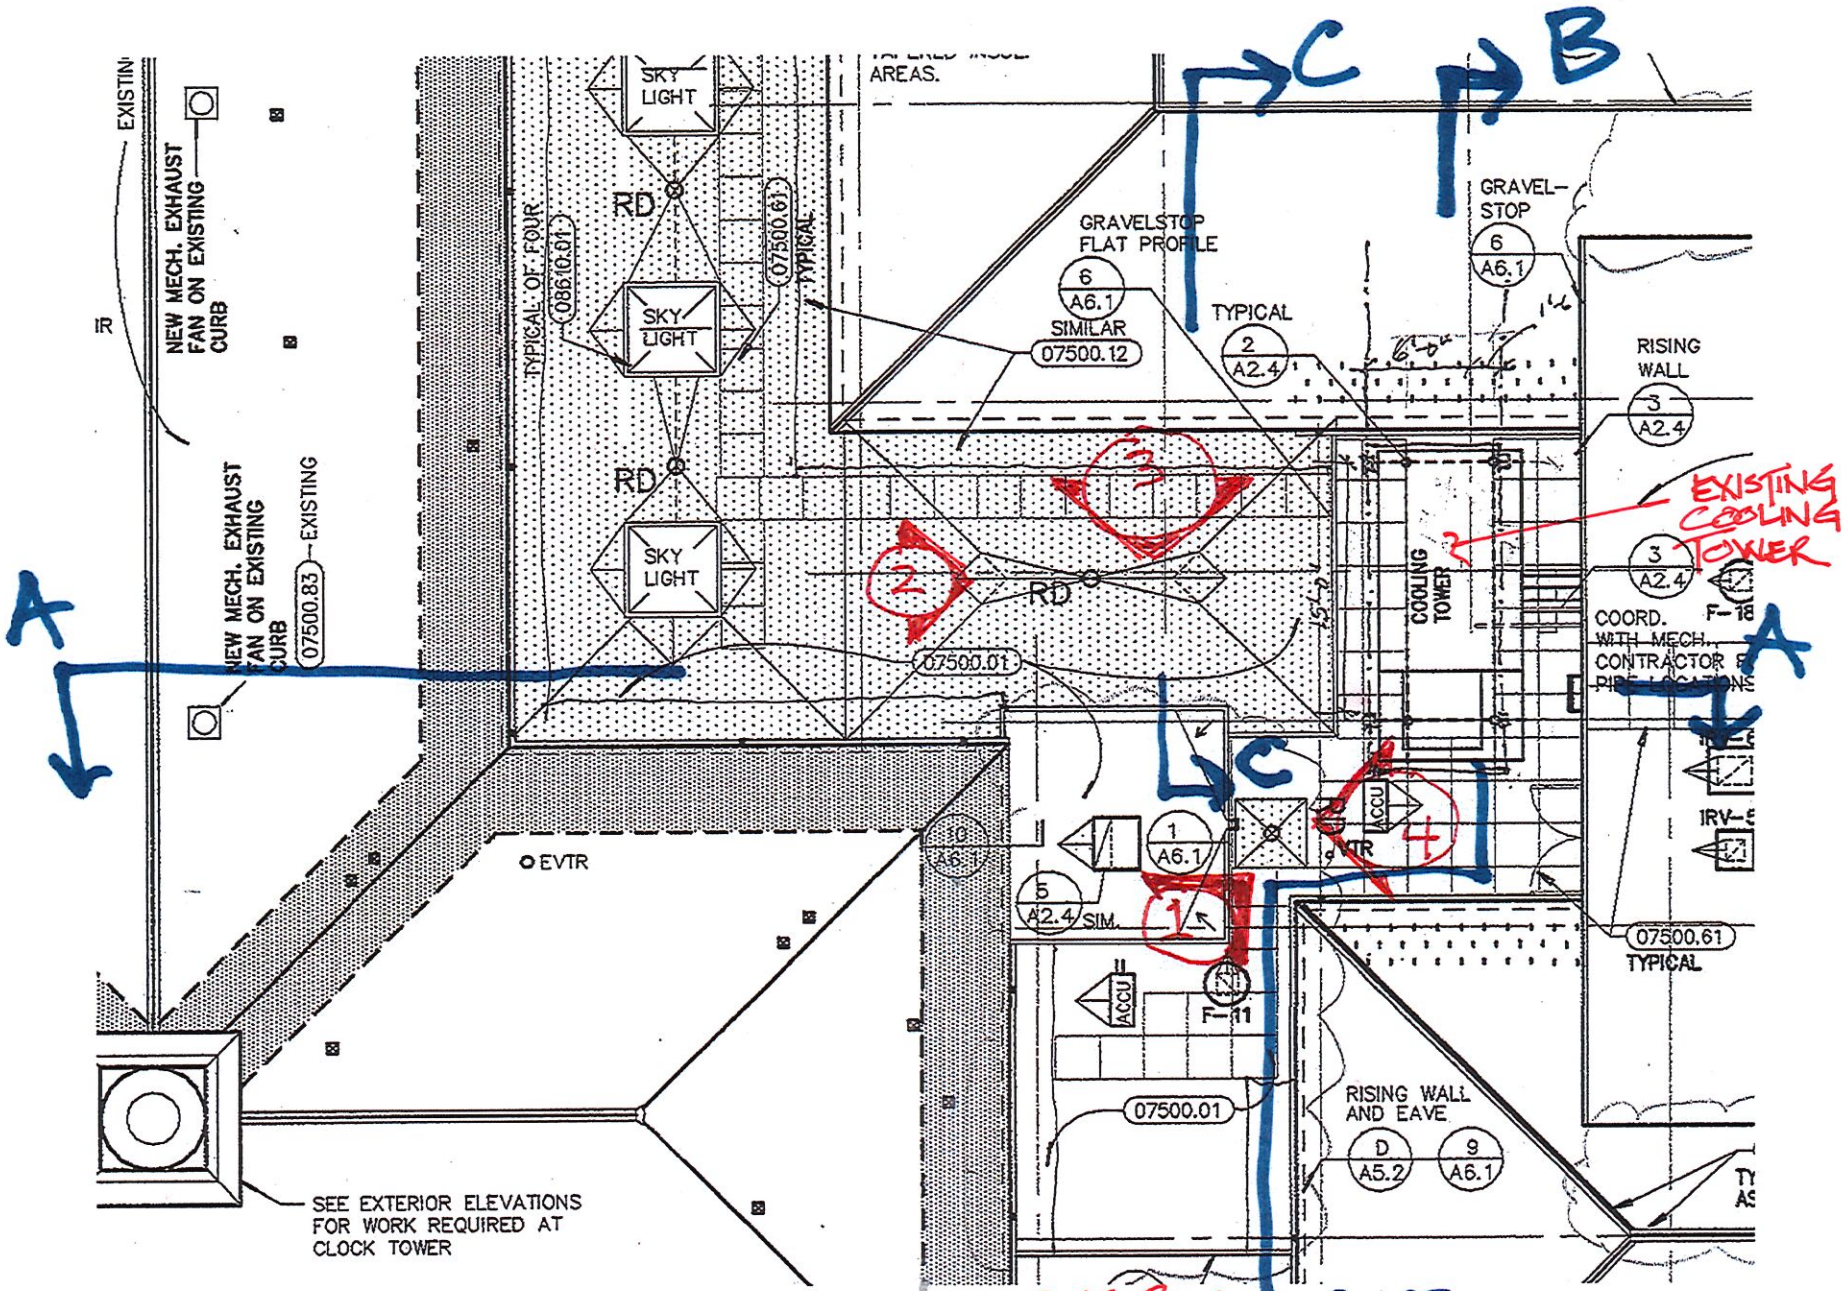

1 PHOTOS

ENLARGED ROOF PLAN
EXISTING COOLING TOWER

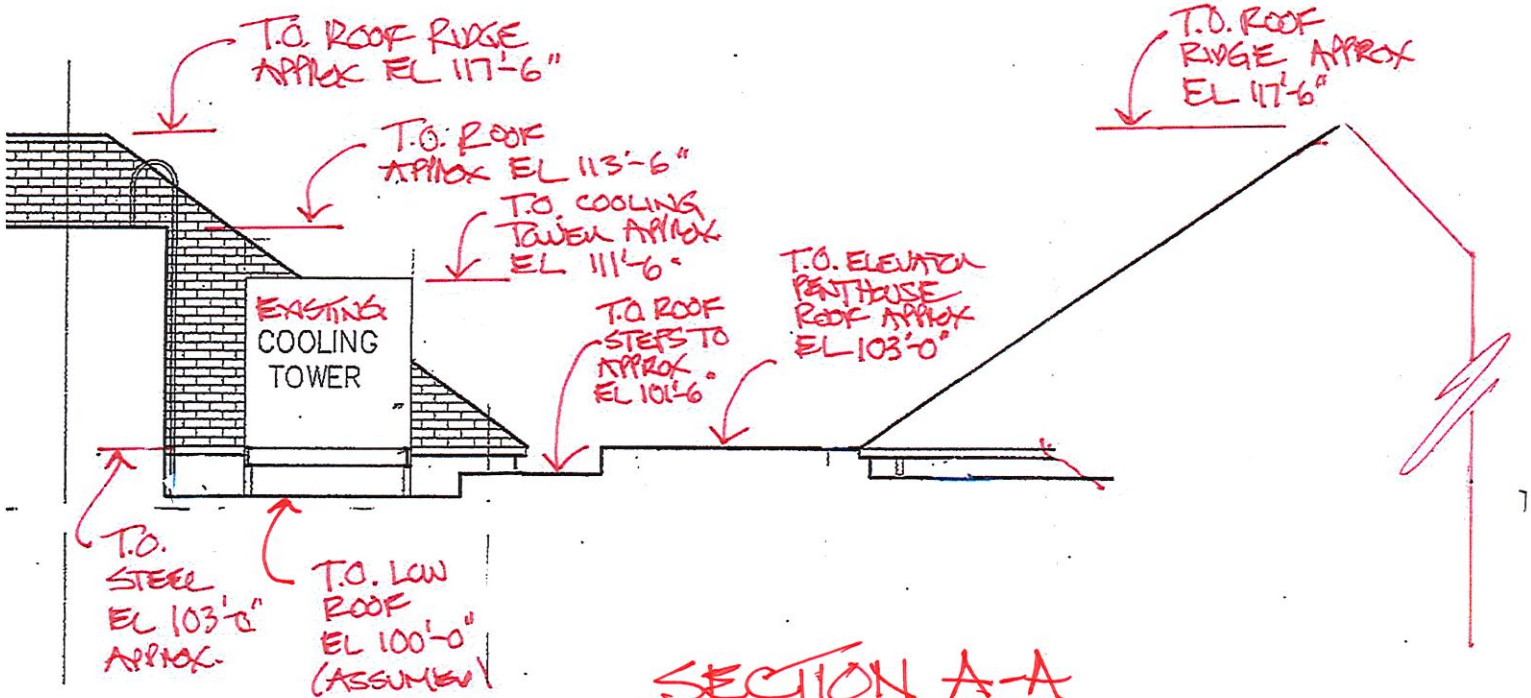
T.O. ROOF RIDGE APPROX EL 117'-6"
T.O. ROOF APPROX EL 113'-6"
T.O. COOLING TOWER APPROX EL 111'-6"
EXISTING COOLING TOWER
T.O. ROOF STEPS TO APPROX EL 101'-6"
T.O. ELEVATOR PENTHOUSE ROOF APPROX EL 103'-0"
T.O. ROOF RIDGE APPROX EL 117'-6"
T.O. STEEL EL 103'-0" APPROX.
T.O. LOW ROOF EL 100'-0" (ASSUMED)

SECTION A-A

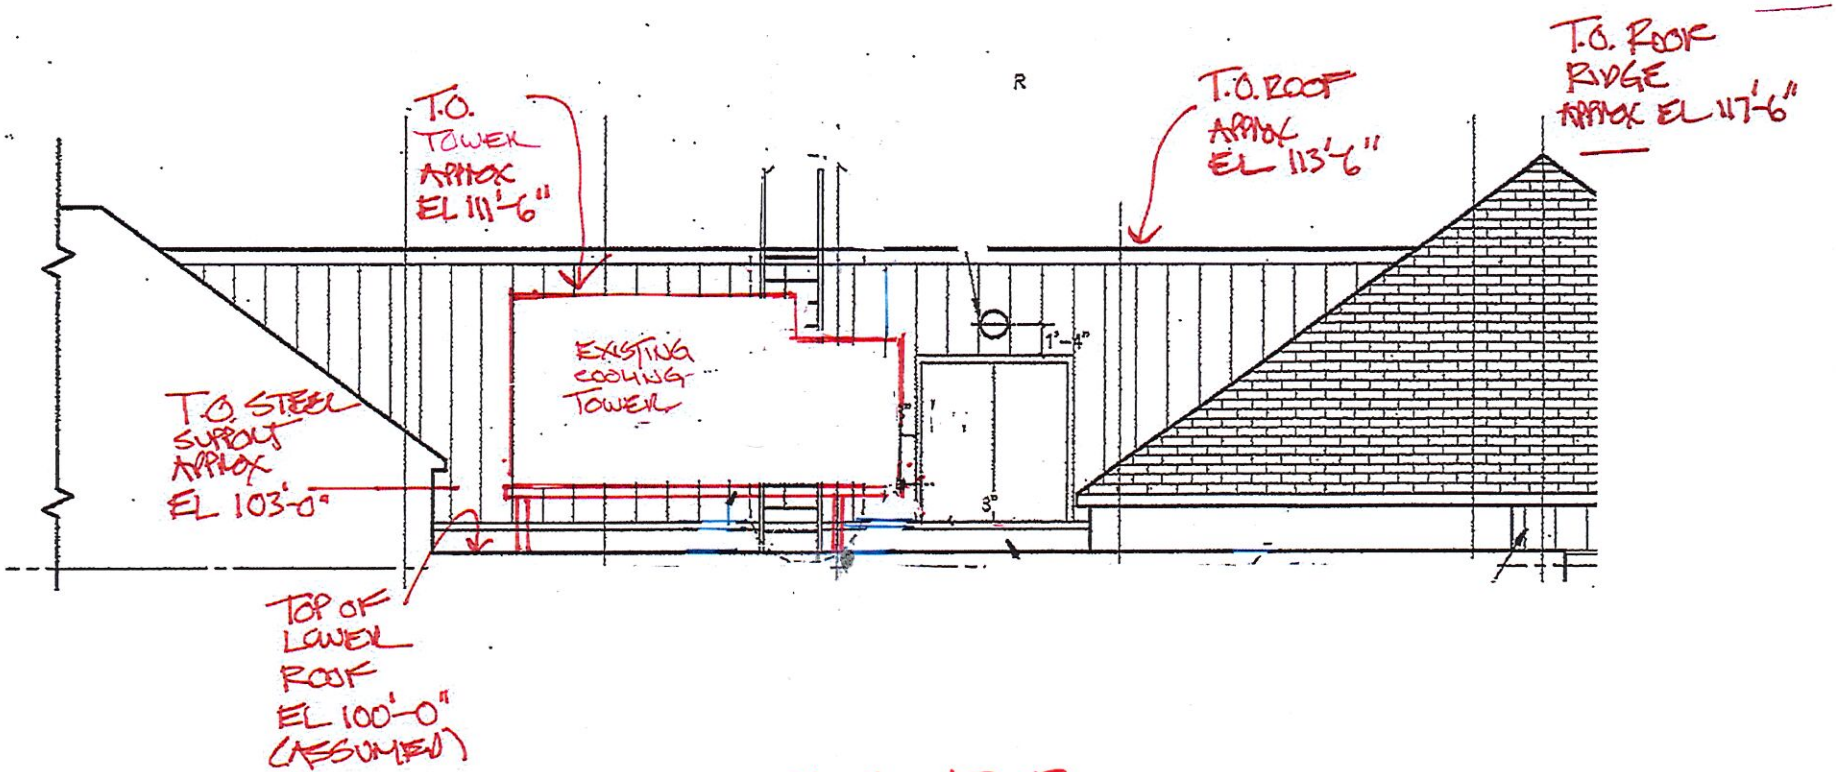
T.O. TOWER APPROX EL 111'-6"
T.O. ROOF APPROX EL 113'-6"
T.O. ROOF RIDGE APPROX EL 117'-6"
EXISTING COOLING TOWER
1'-4"
3"
T.O. STEEL SUPPORT APPROX EL 103'-0"
TOP OF LOWER ROOF EL 100'-0" (ASSUMED)

SECTION B-B

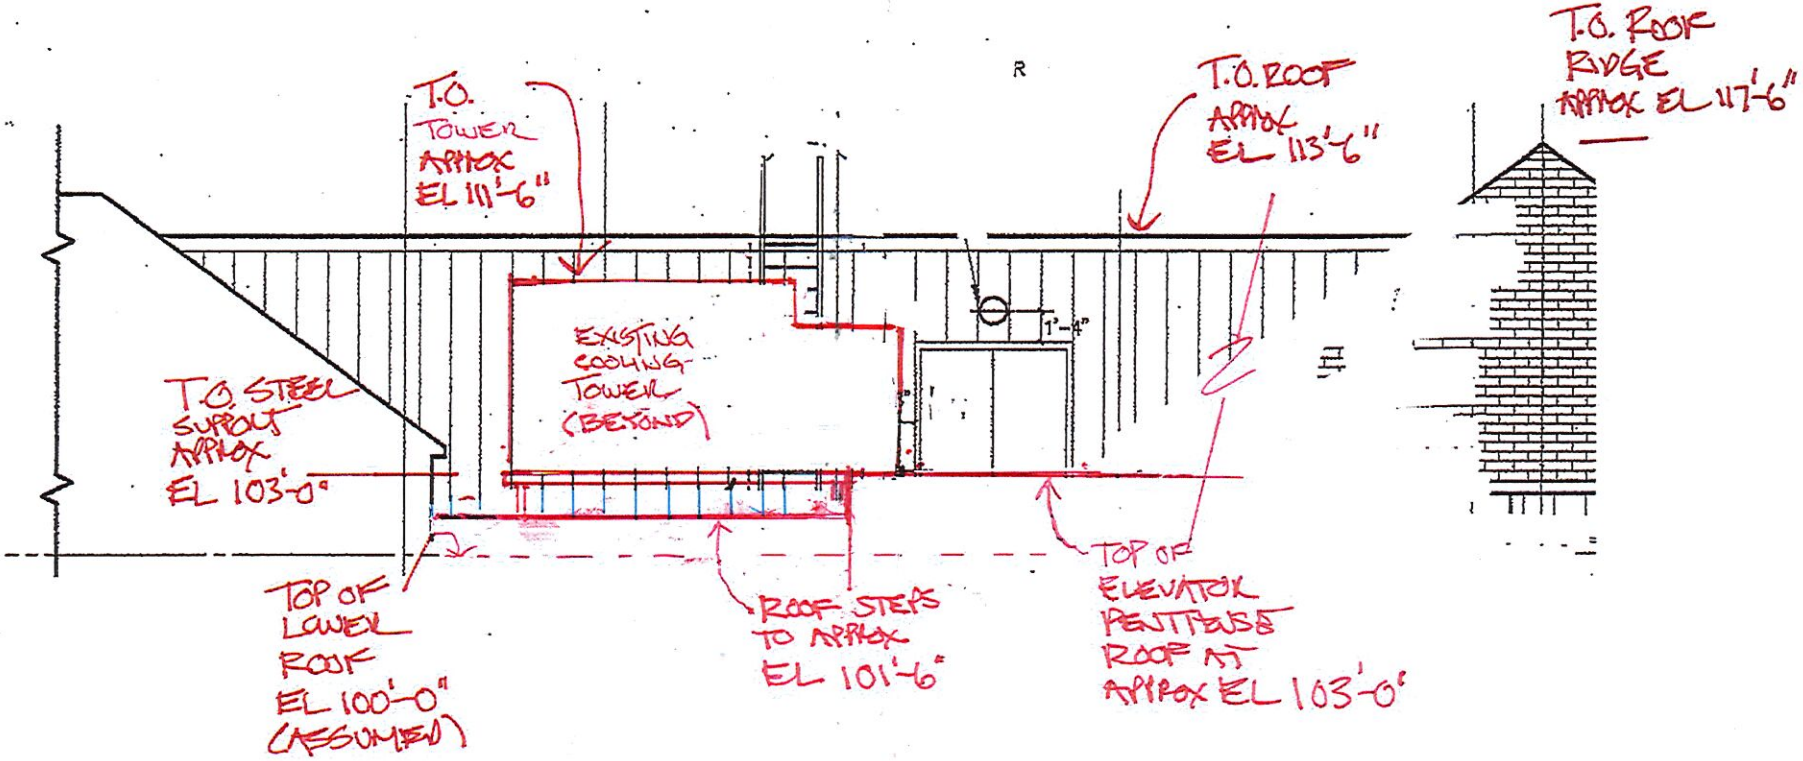
T.O. TOWER APPROX EL 111'-6"
T.O. ROOF APPROX EL 113'-6"
T.O. ROOF RIDGE APPROX EL 117'-6"
EXISTING COOLING TOWER (BEYOND)
1'-4"
T.O. STEEL SUPPORT APPROX EL 103'-0"
TOP OF LOWER ROOF EL 100'-0" (ASSUMED)
ROOF STEPS TO APPROX EL 101'-6"
TOP OF ELEVATOR PENTHOUSE ROOF AT APPROX EL 103'-0"

SECTION C-C

PHOTO 1

PHOTO 2

PHOTO 3

PHOTO 3

Photo 4

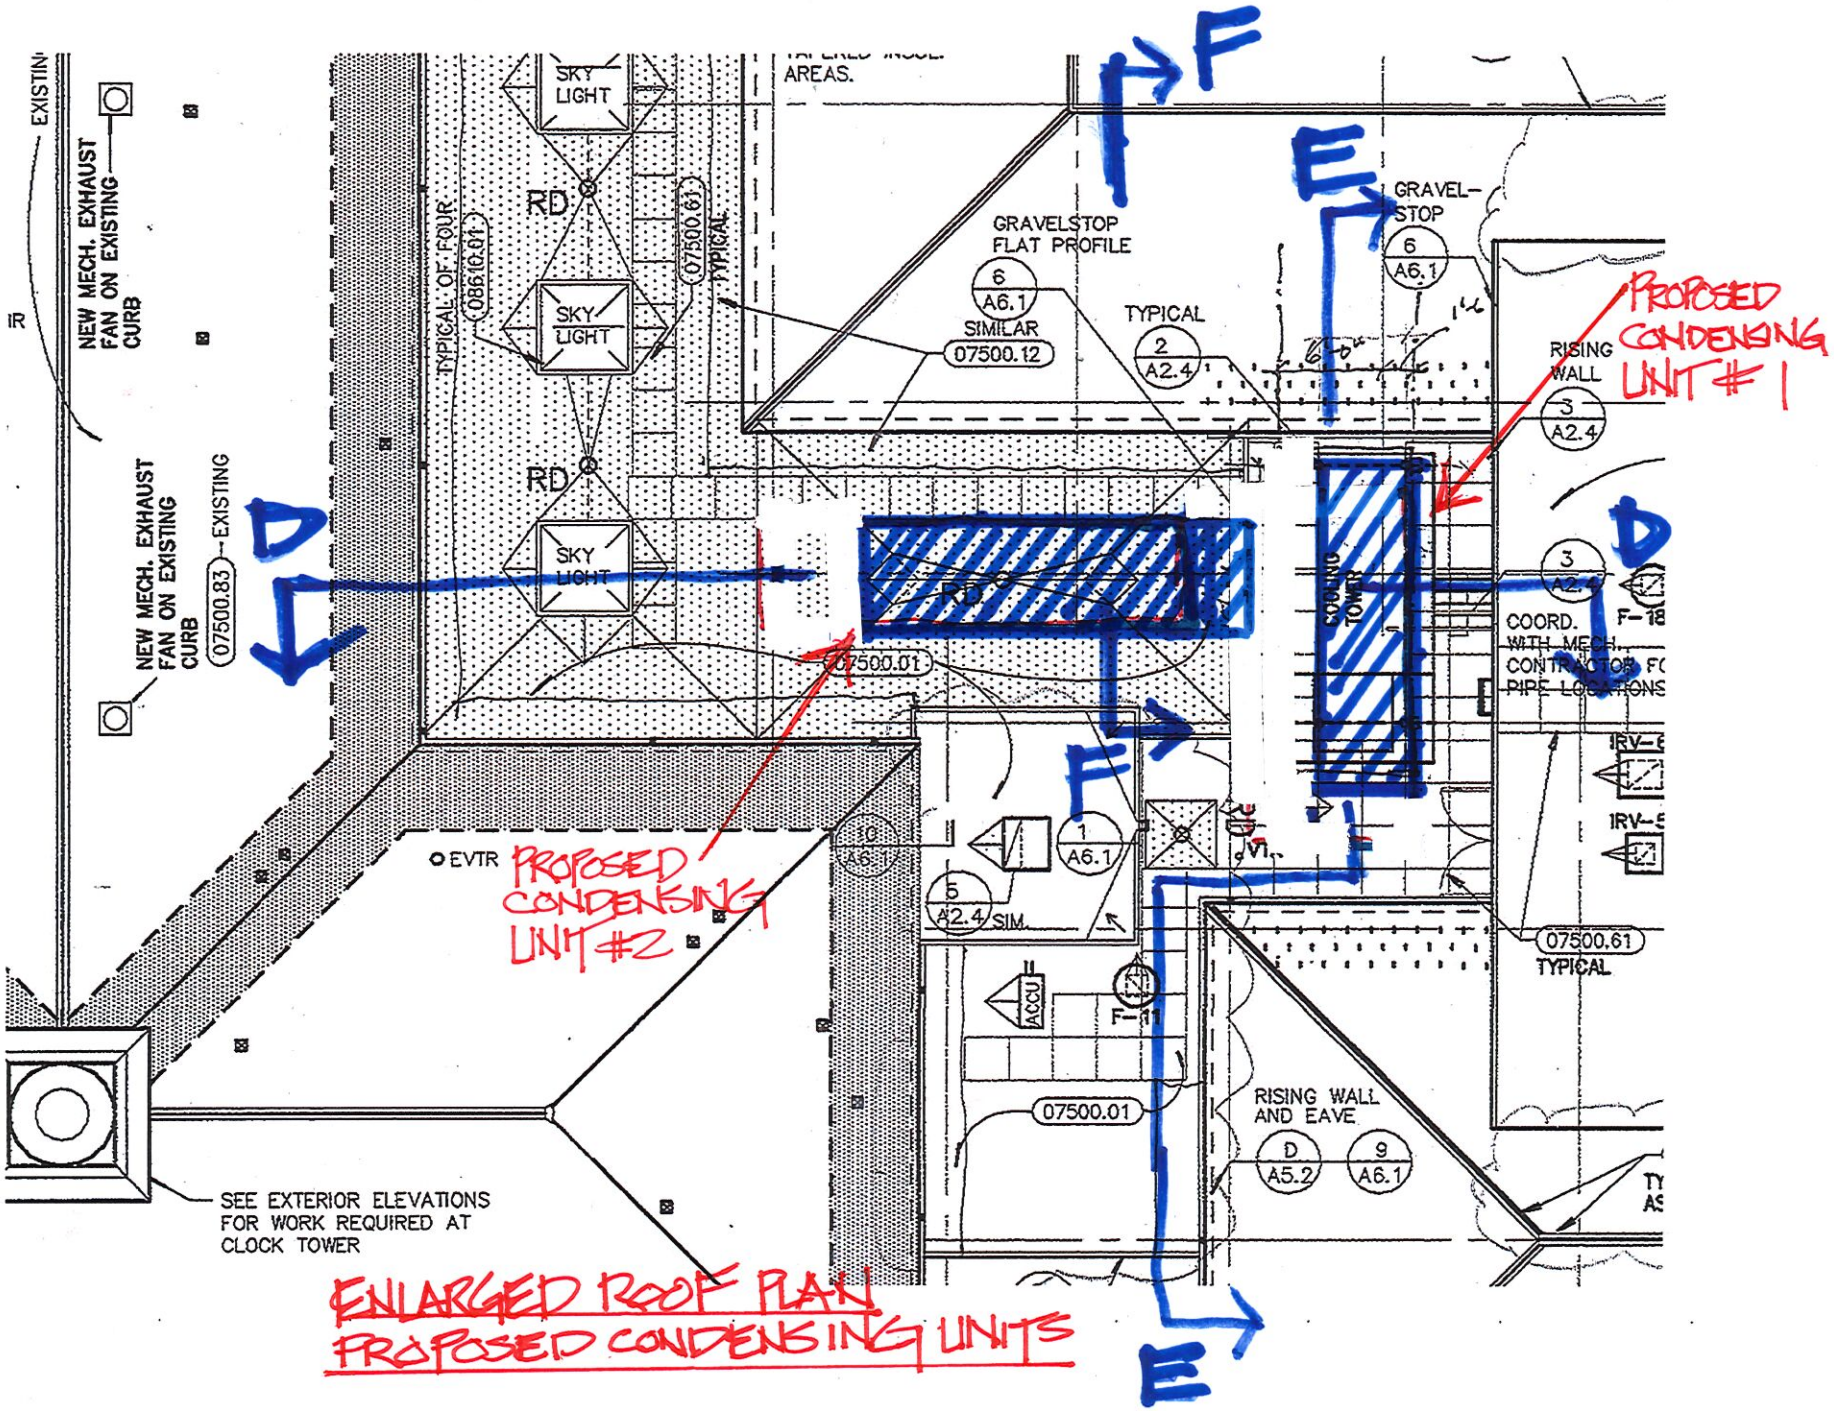

ENLARGED ROOF PLAN
PROPOSED CONDENSING UNITS

NOTES

1. CONDENSER #1 HIGH POINT IS 3" LOWER THAN EXISTING TOWER
2. CONDENSER #2 HIGH POINT IS 1'-3" HIGHER THAN EXIST. TOWER

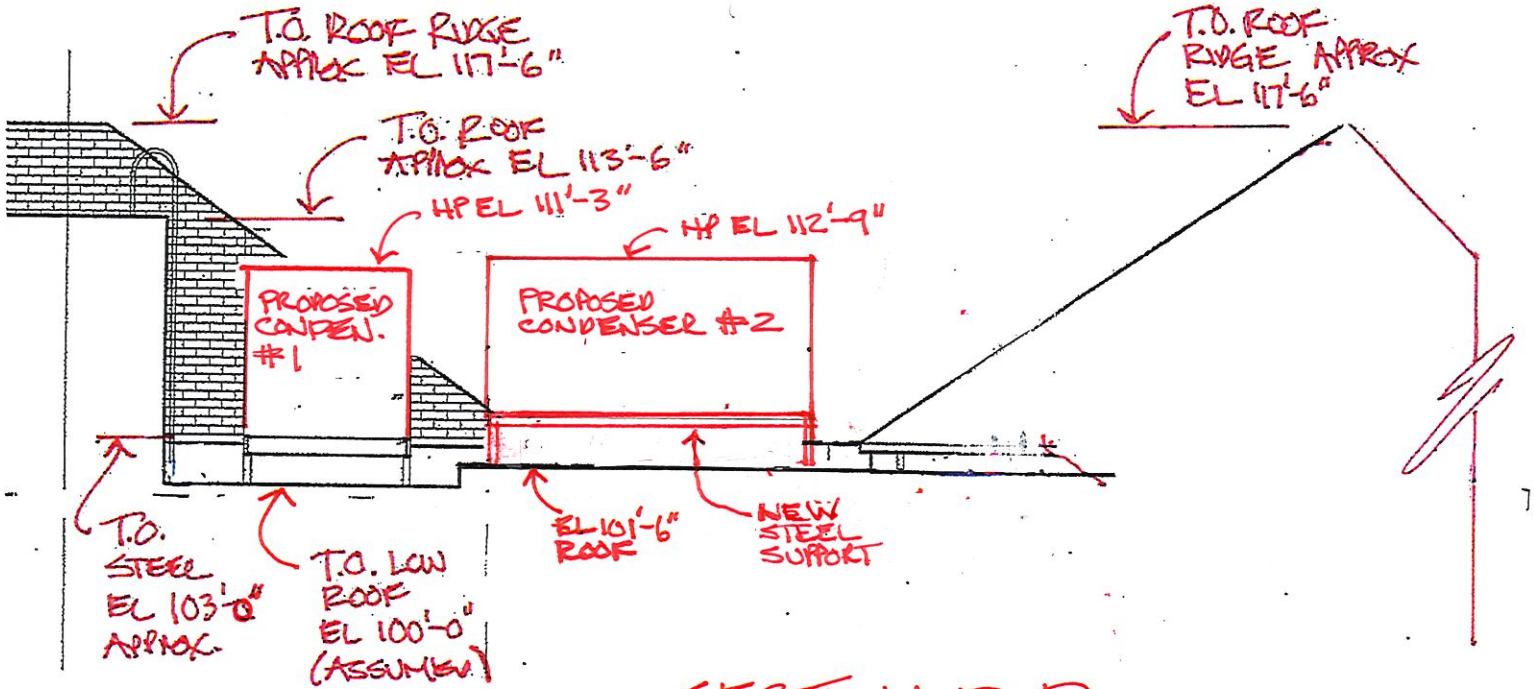

SECTION D-D

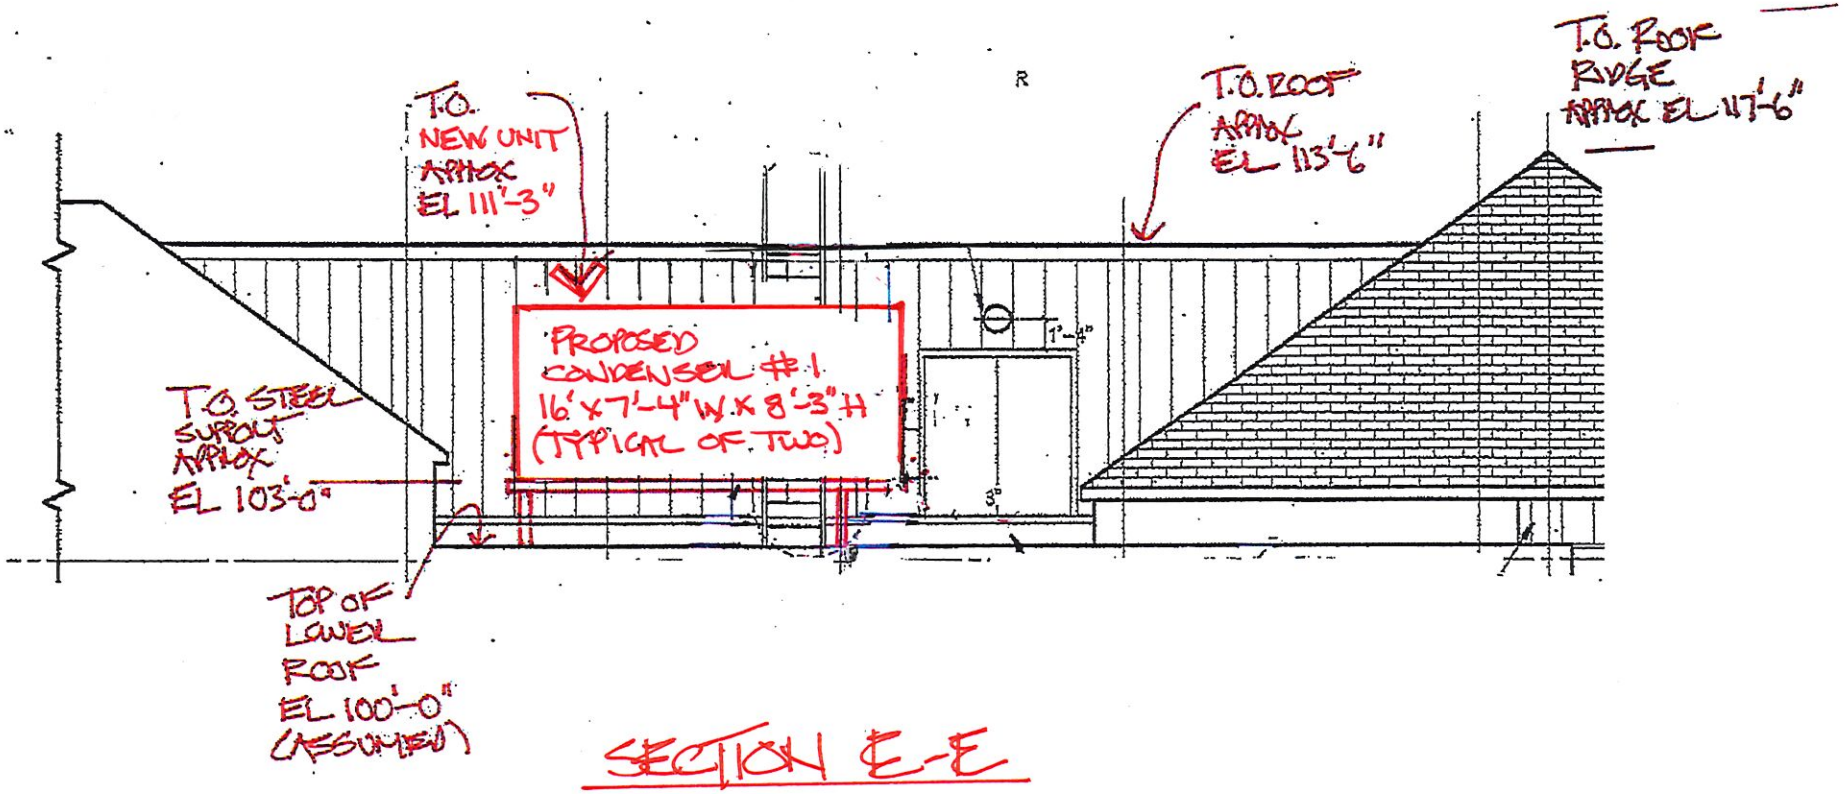
T.O. NEW UNIT APPROX EL 111'-3"
T.O. ROOF APPROX EL 113'-6"
T.O. ROOF RIDGE APPROX EL 117'-6"
PROPOSED CONDENSER #1 16' x 7'-4" W x 8'-3" H (TYPICAL OF TWO)
T.O. STEEL SUPPORT APPROX EL 103'-0"
TOP OF LOWER ROOF EL 100'-0" (ASSUMED)
7'-4"
3'-0"

SECTION E-E

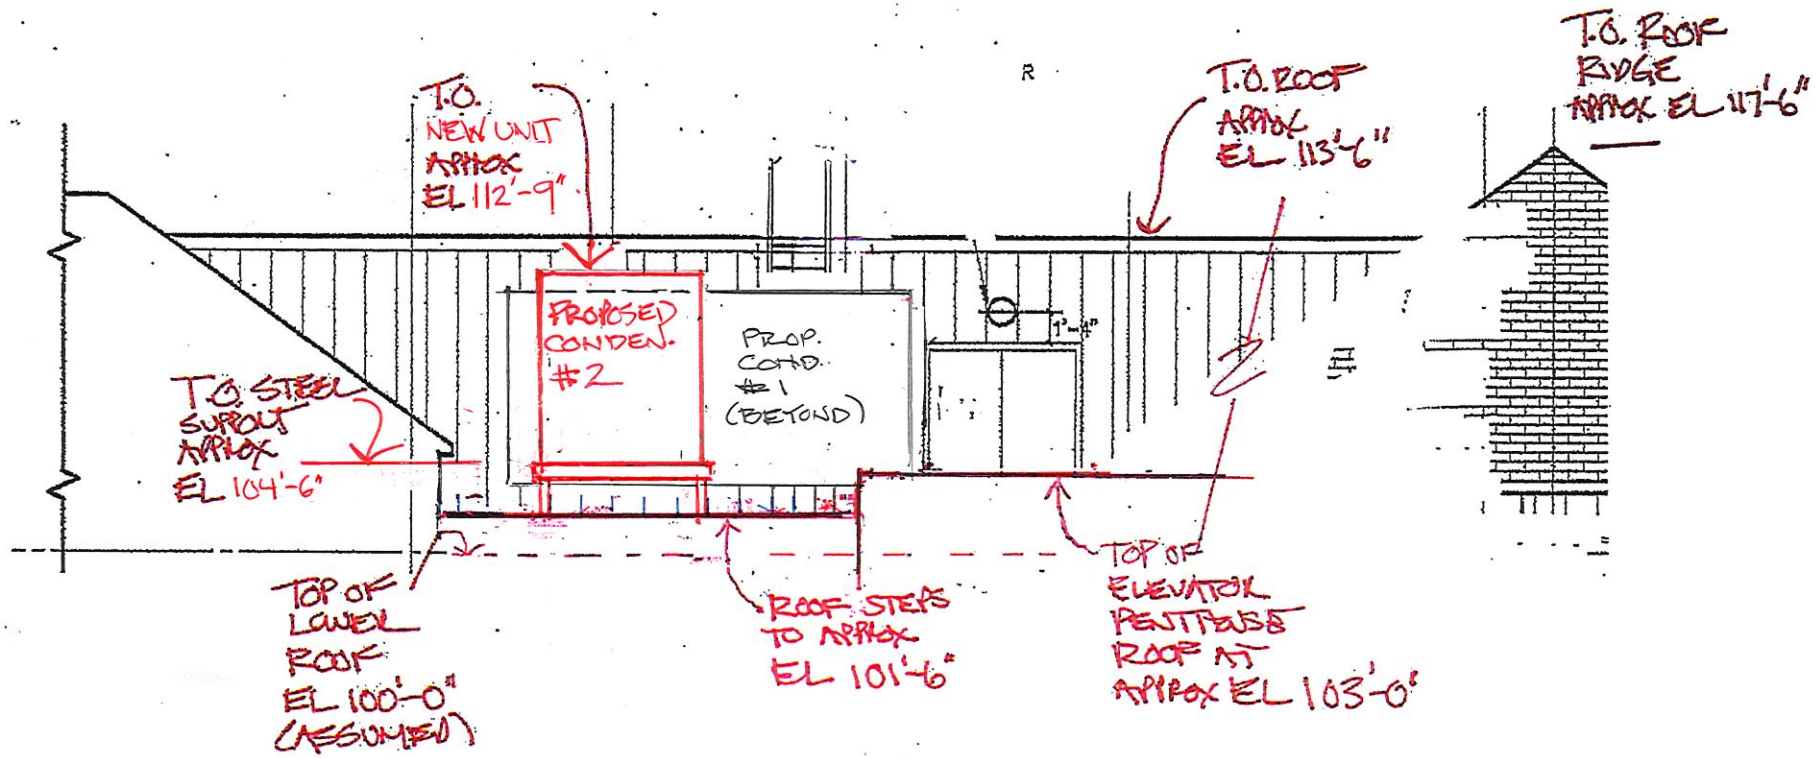
T.O. NEW UNIT APPROX EL 112'-9"
PROPOSED CONDEN. #2
PROP. COND. #1 (BEYOND)
T.O. ROOF APPROX EL 113'-6"
T.O. ROOF RIDGE APPROX EL 117'-6"
T.O. STEEL SUPPORT APPROX EL 104'-6"
TOP OF LOWER ROOF EL 100'-0" (ASSUMED)
ROOF STEPS TO APPROX EL 101'-6"
TOP OF ELEVATOR PENTHOUSE ROOF AT APPROX EL 103'-0"

SECTION F-F